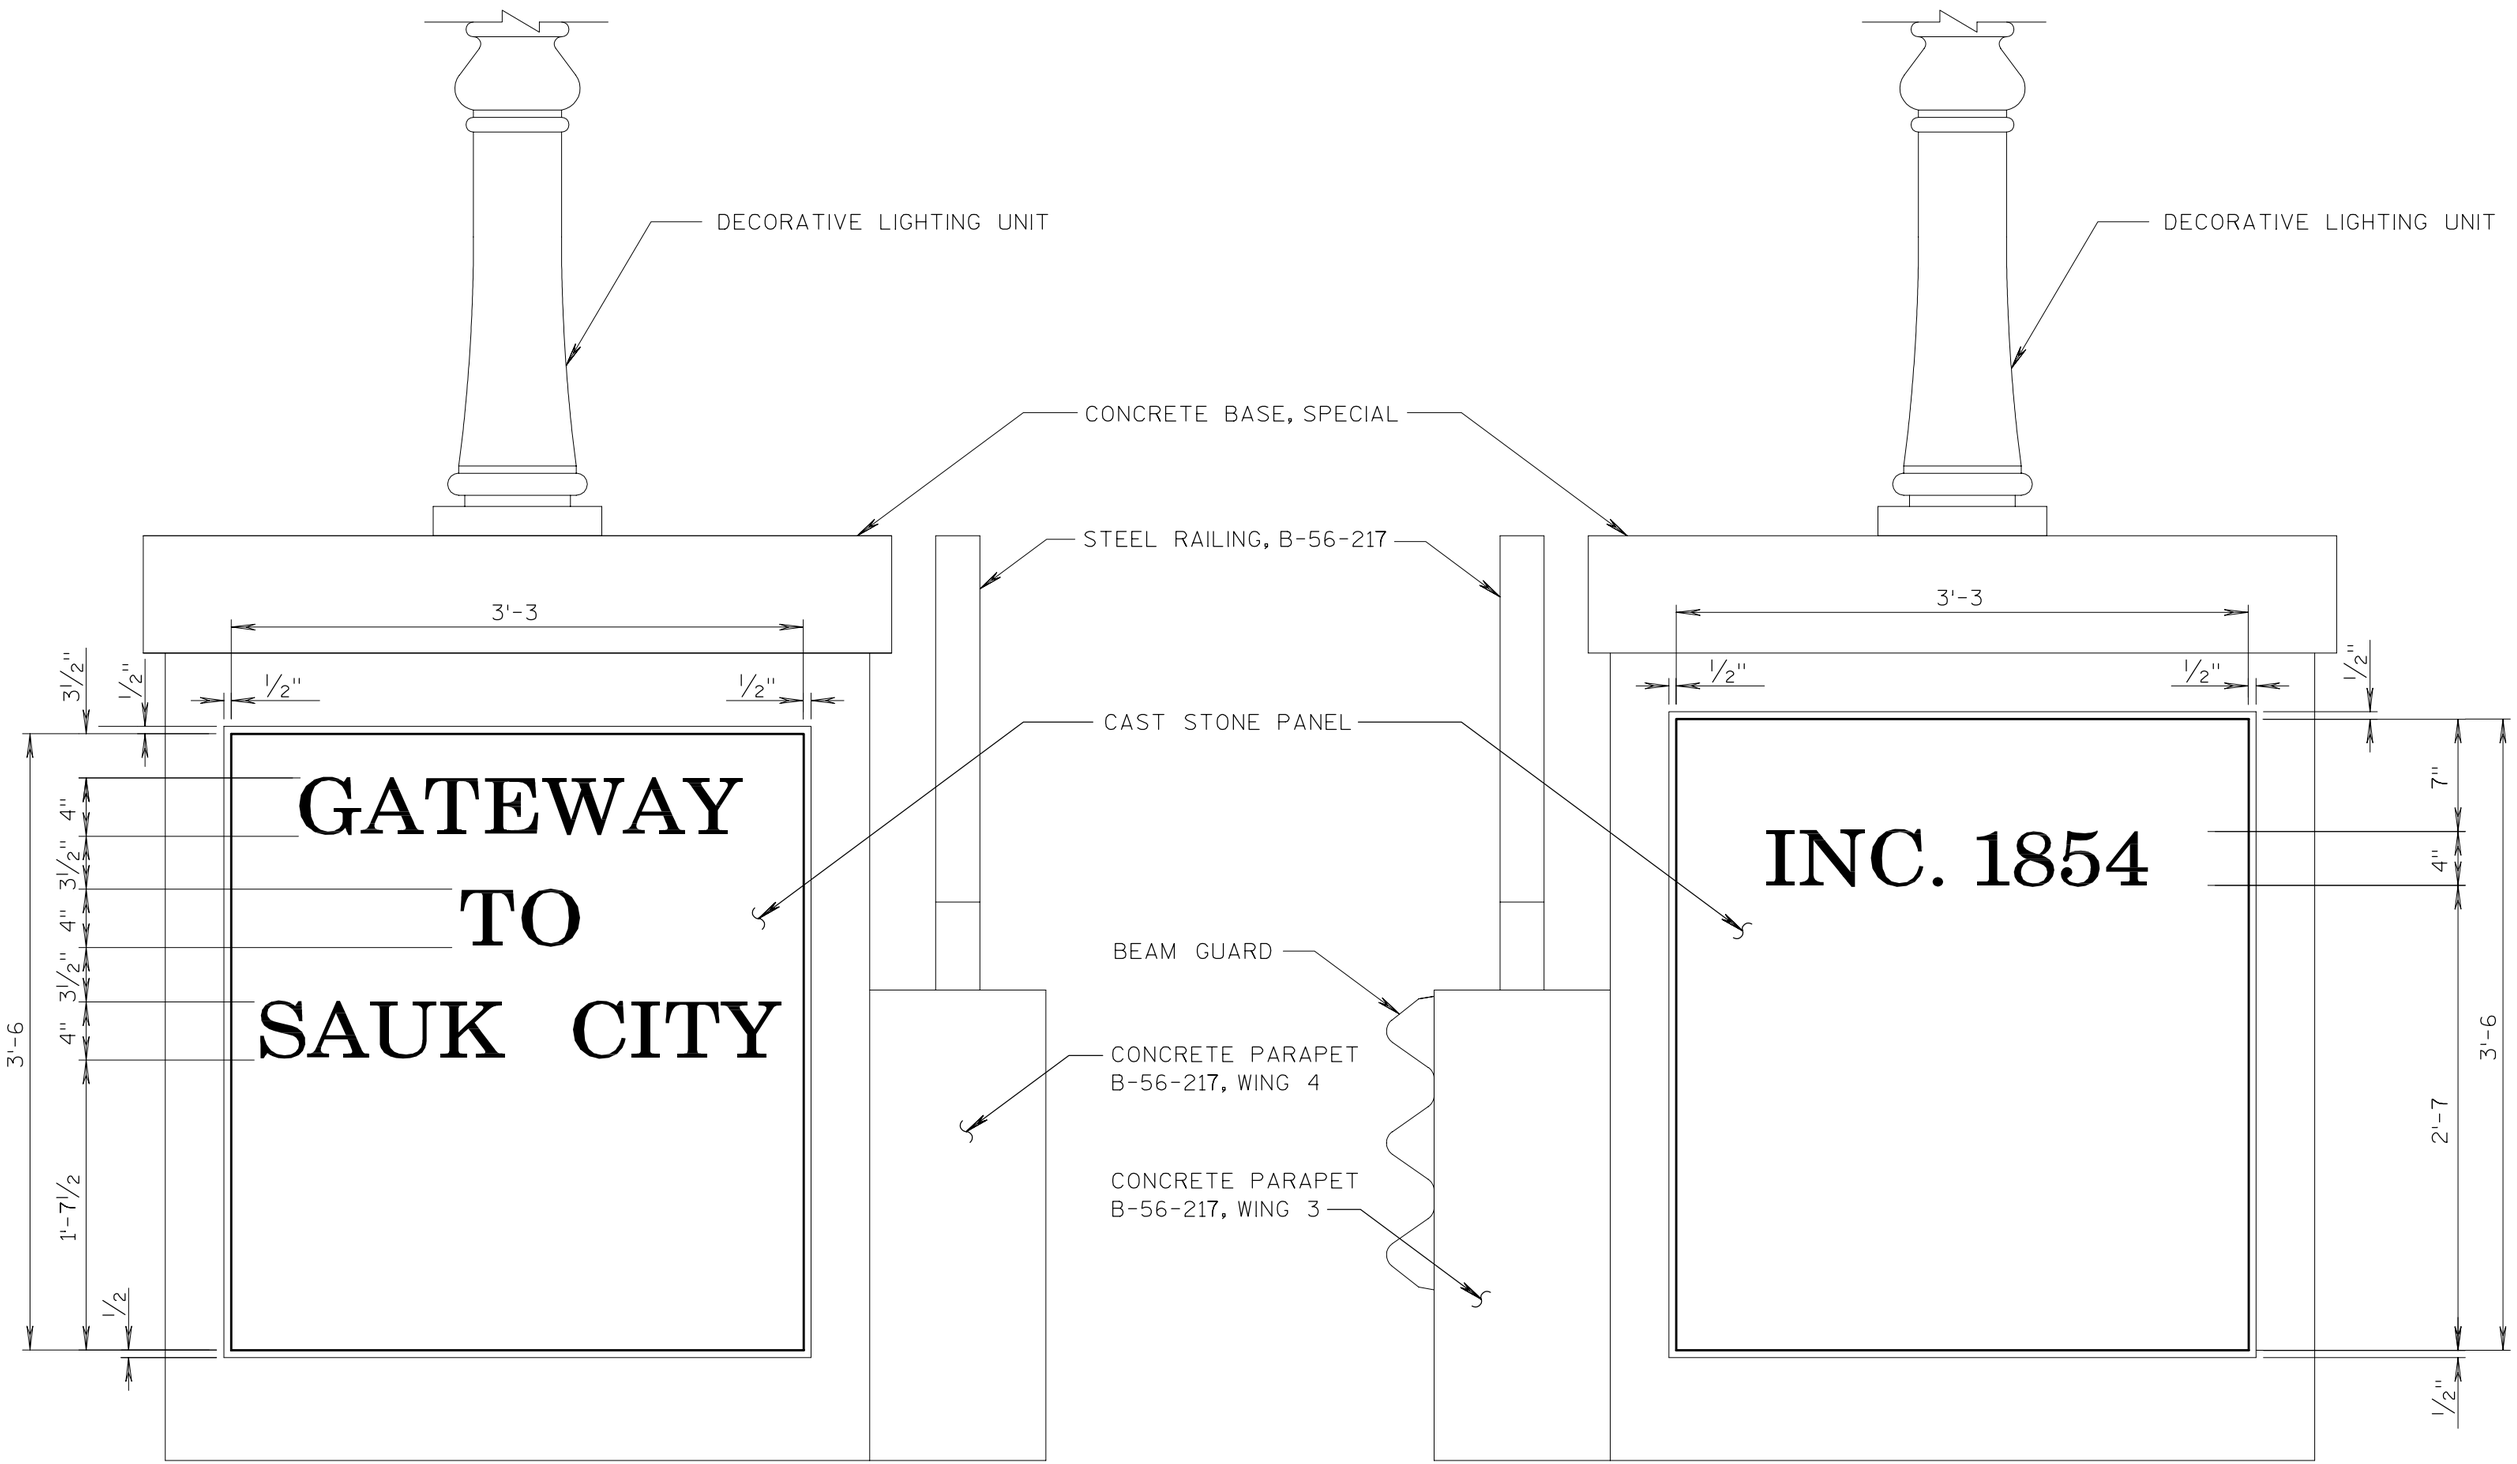

ELEVATION
STA. 1012+68, RT
(LOOKING WEST)

ELEVATION
STA. 1012+68, LT
(LOOKING WEST)