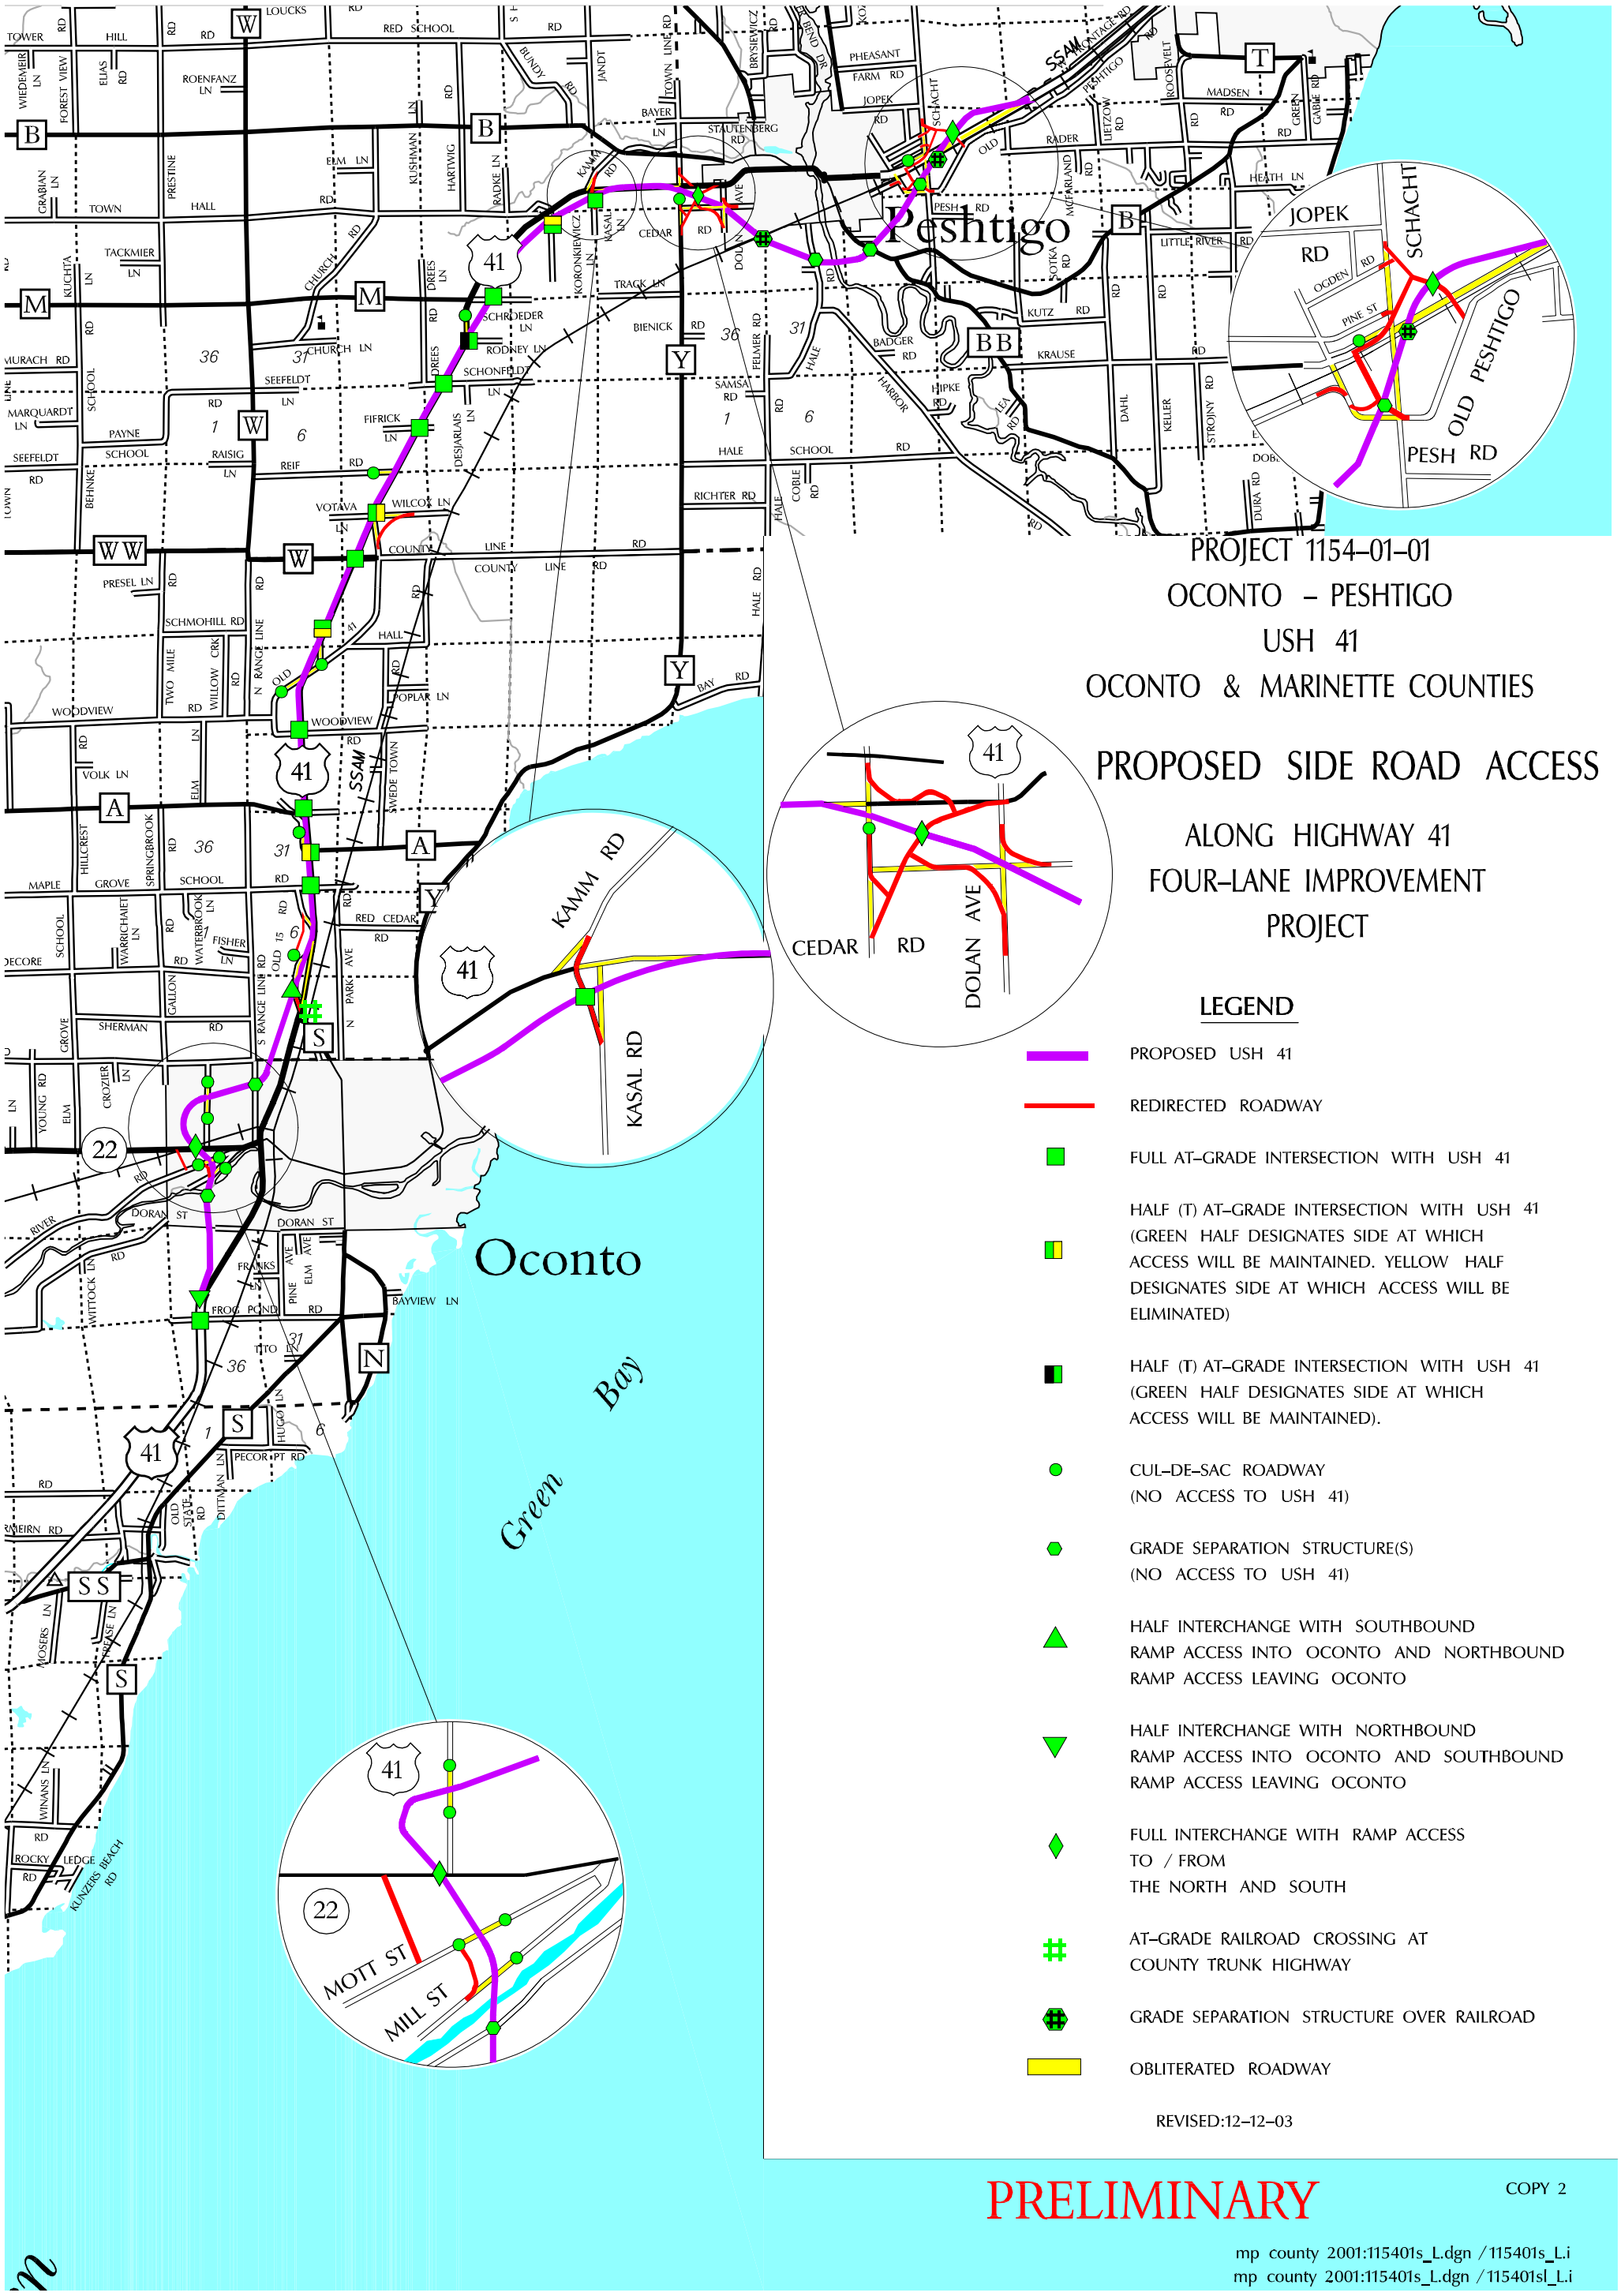

PROJECT 1154-01-01
OCONTO - PESHTIGO
USH 41
OCONTO & MARINETTE COUNTIES

PROPOSED SIDE ROAD ACCESS

ALONG HIGHWAY 41
FOUR-LANE IMPROVEMENT PROJECT

LEGEND

- PROPOSED USH 41
- REDIRECTED ROADWAY
- FULL AT-GRADE INTERSECTION WITH USH 41
- HALF (T) AT-GRADE INTERSECTION WITH USH 41 (GREEN HALF DESIGNATES SIDE AT WHICH ACCESS WILL BE MAINTAINED. YELLOW HALF DESIGNATES SIDE AT WHICH ACCESS WILL BE ELIMINATED)
- HALF (T) AT-GRADE INTERSECTION WITH USH 41 (GREEN HALF DESIGNATES SIDE AT WHICH ACCESS WILL BE MAINTAINED).
- CUL-DE-SAC ROADWAY (NO ACCESS TO USH 41)
- GRADE SEPARATION STRUCTURE(S) (NO ACCESS TO USH 41)
- HALF INTERCHANGE WITH SOUTHBOUND RAMP ACCESS INTO OCONTO AND NORTHBOUND RAMP ACCESS LEAVING OCONTO
- HALF INTERCHANGE WITH NORTHBOUND RAMP ACCESS INTO OCONTO AND SOUTHBOUND RAMP ACCESS LEAVING OCONTO
- FULL INTERCHANGE WITH RAMP ACCESS TO / FROM THE NORTH AND SOUTH
- AT-GRADE RAILROAD CROSSING AT COUNTY TRUNK HIGHWAY
- GRADE SEPARATION STRUCTURE OVER RAILROAD
- OBLITERATED ROADWAY

REVISED:12-12-03

PRELIMINARY

COPY 2

mp county 2001:115401s_L.dgn / 115401s_L.i
mp county 2001:115401s_L.dgn / 115401sl_L.i