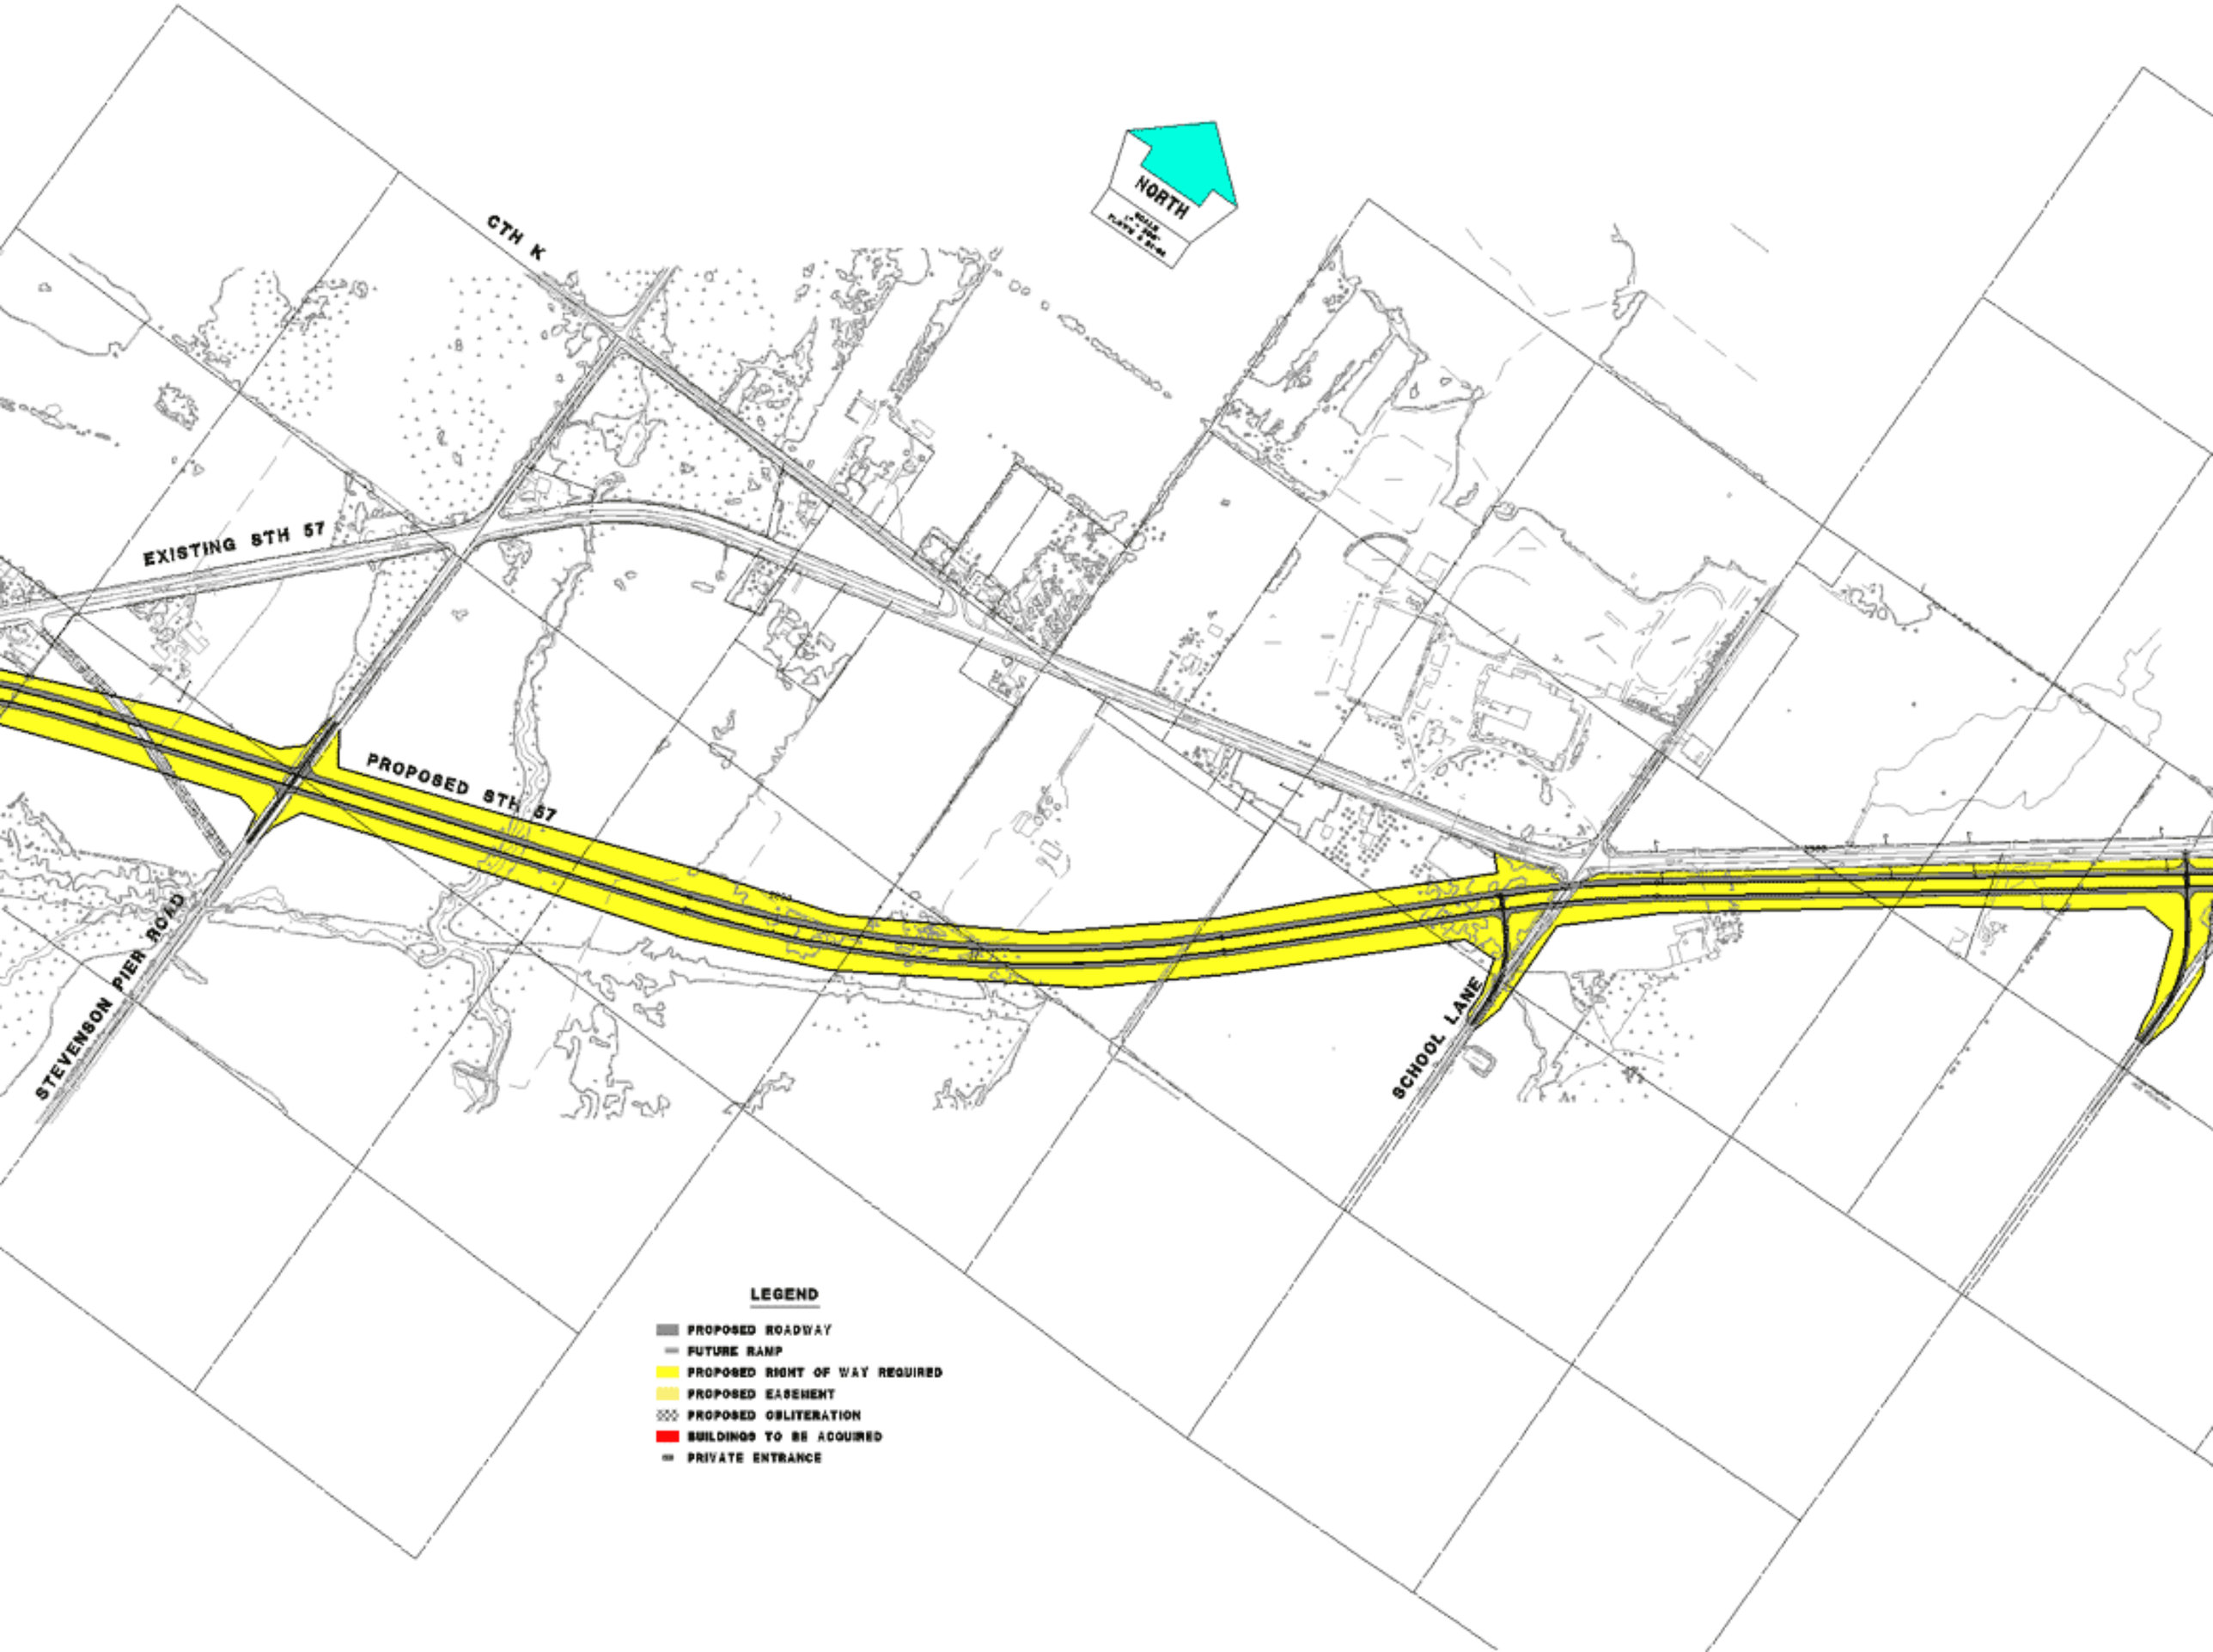
NORTH
CTH K
EXISTING STH 57
PROPOSED STH 57
STEVENSON PIER ROAD
SCHOOL LANE
LEGEND
PROPOSED ROADWAY
FUTURE RAMP
PROPOSED RIGHT OF WAY REQUIRED
PROPOSED EASEMENT
PROPOSED OBLITERATION
BUILDINGS TO BE ACQUIRED
PRIVATE ENTRANCE