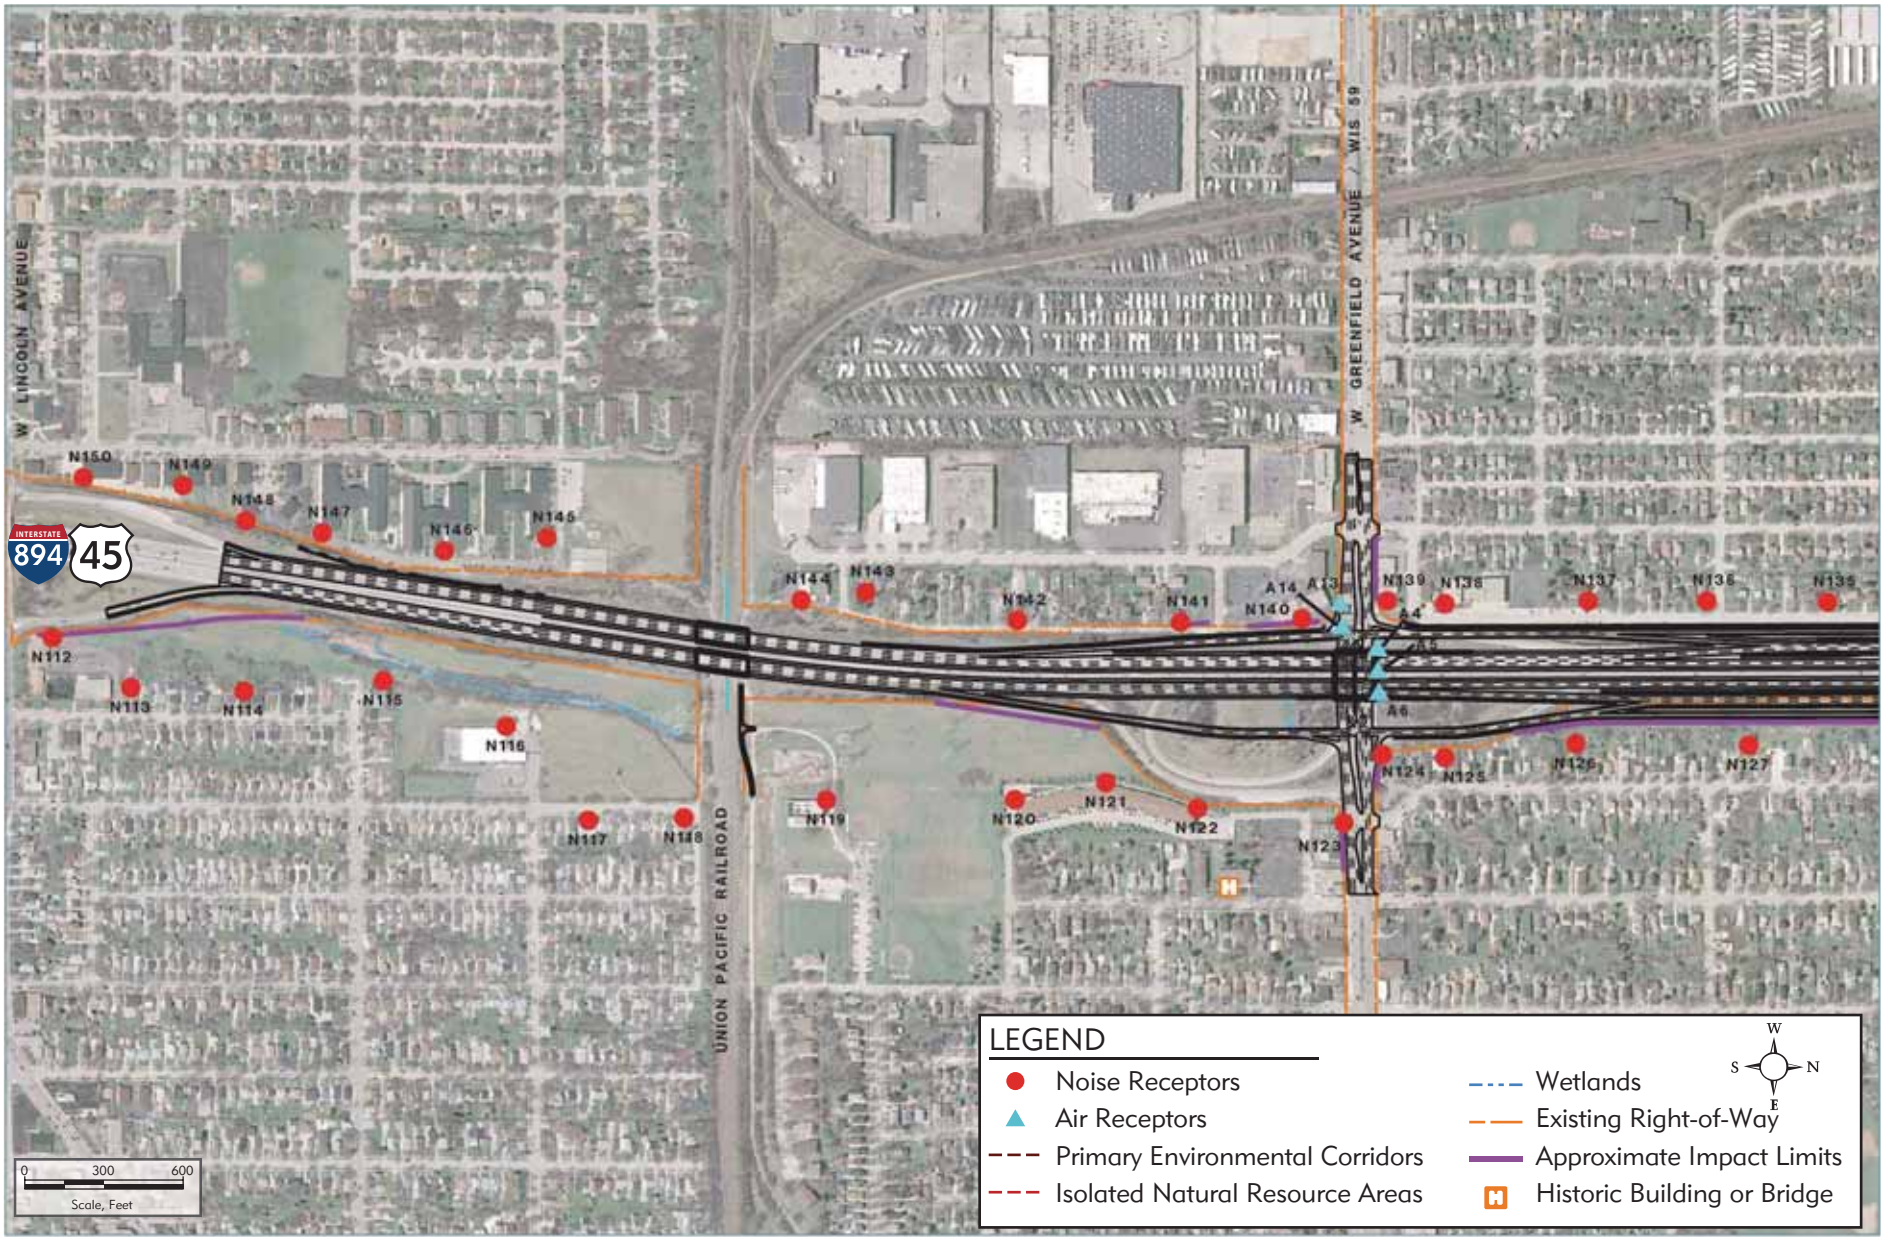

Exhibit 2-15
South Leg Modernization Alternative 3 (S3)

U.S. Department of Transportation Federal Highway Administration

ZOO Interchange

Zoo Interchange Corridor Study | ID 1060-33-01 | Milwaukee County

TB072008001MKE 2.15_South_Leg_Modernization_Alt-3[S3]_5_flattened-WEBONLY 05.20.09 cae/sls

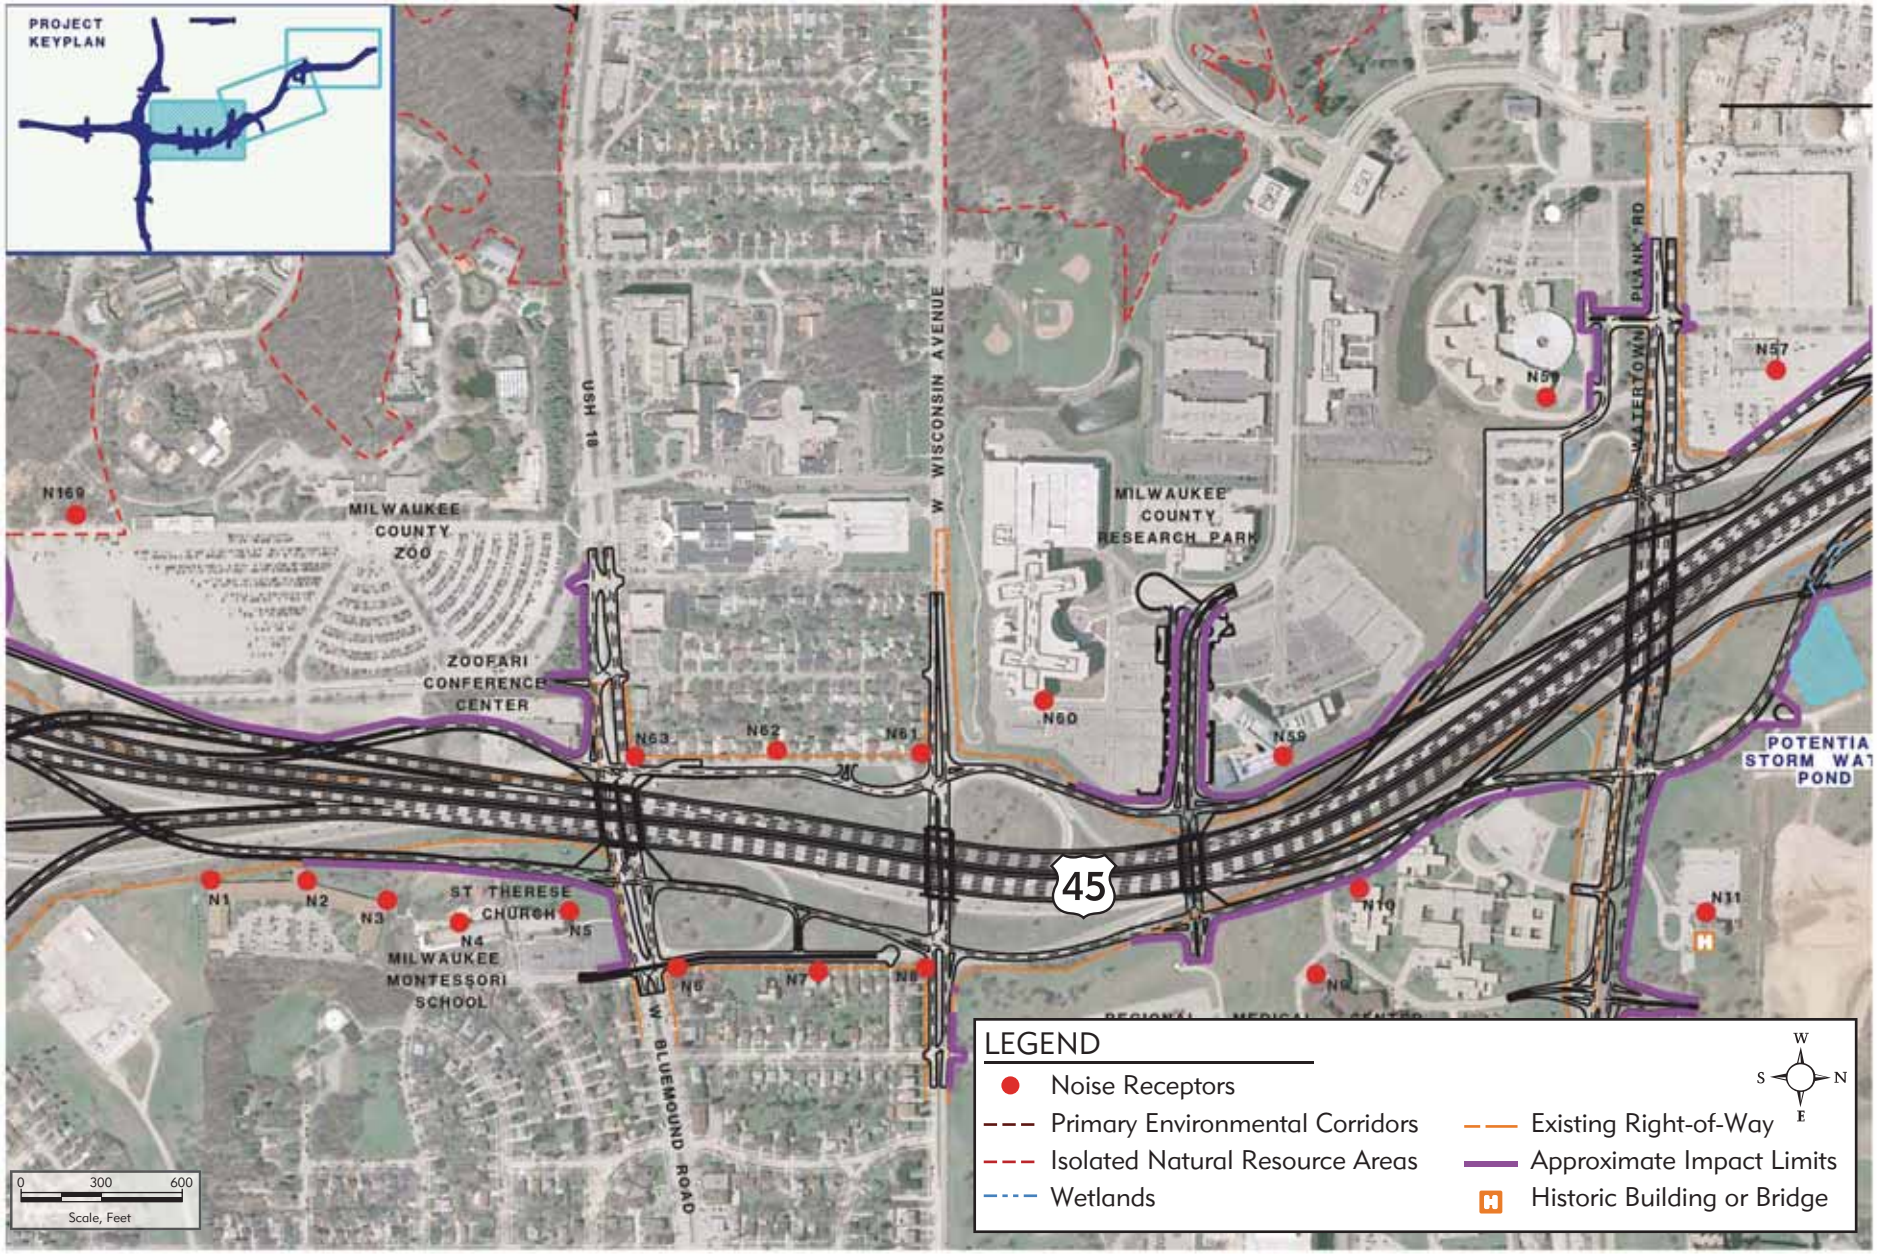

Exhibit 2-16

North Leg Modernization Alternative 1 (N1) - Sheet 1 of 3

TB072008001MKE 2.16_North_Leg_Modernization_Alt-1[N1]_Sheet1_6_flattened-WEBONLY 05.20.09 cae/sls

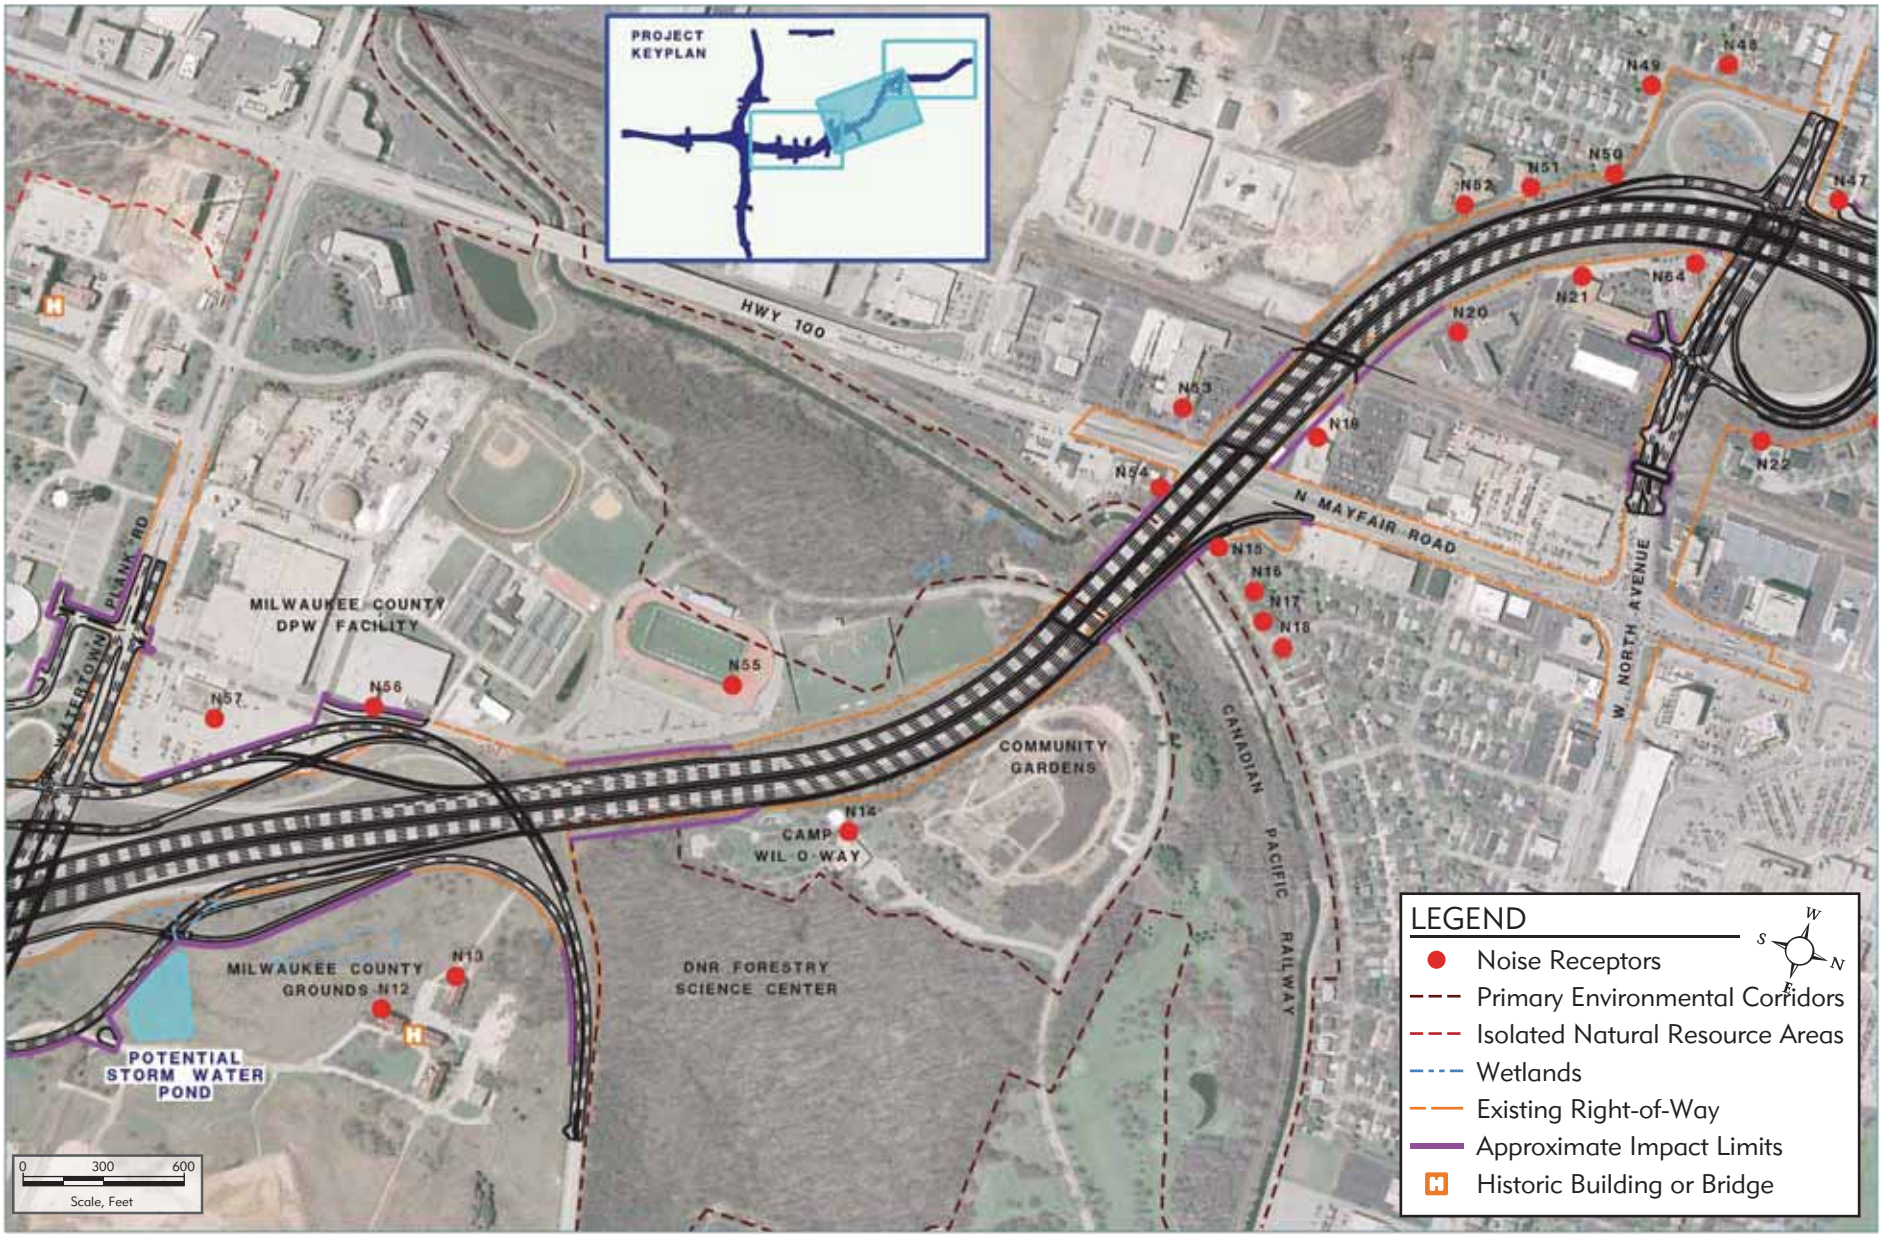

Exhibit 2-16

North Leg Modernization Alternative 1 (N1) - Sheet 2 of 3

TB072008001MKE 2.16_North_Leg_Modernization_Alt-1[N1]_Sheet2_7_flattened-WEBONLY 05.20.09 cae/sls

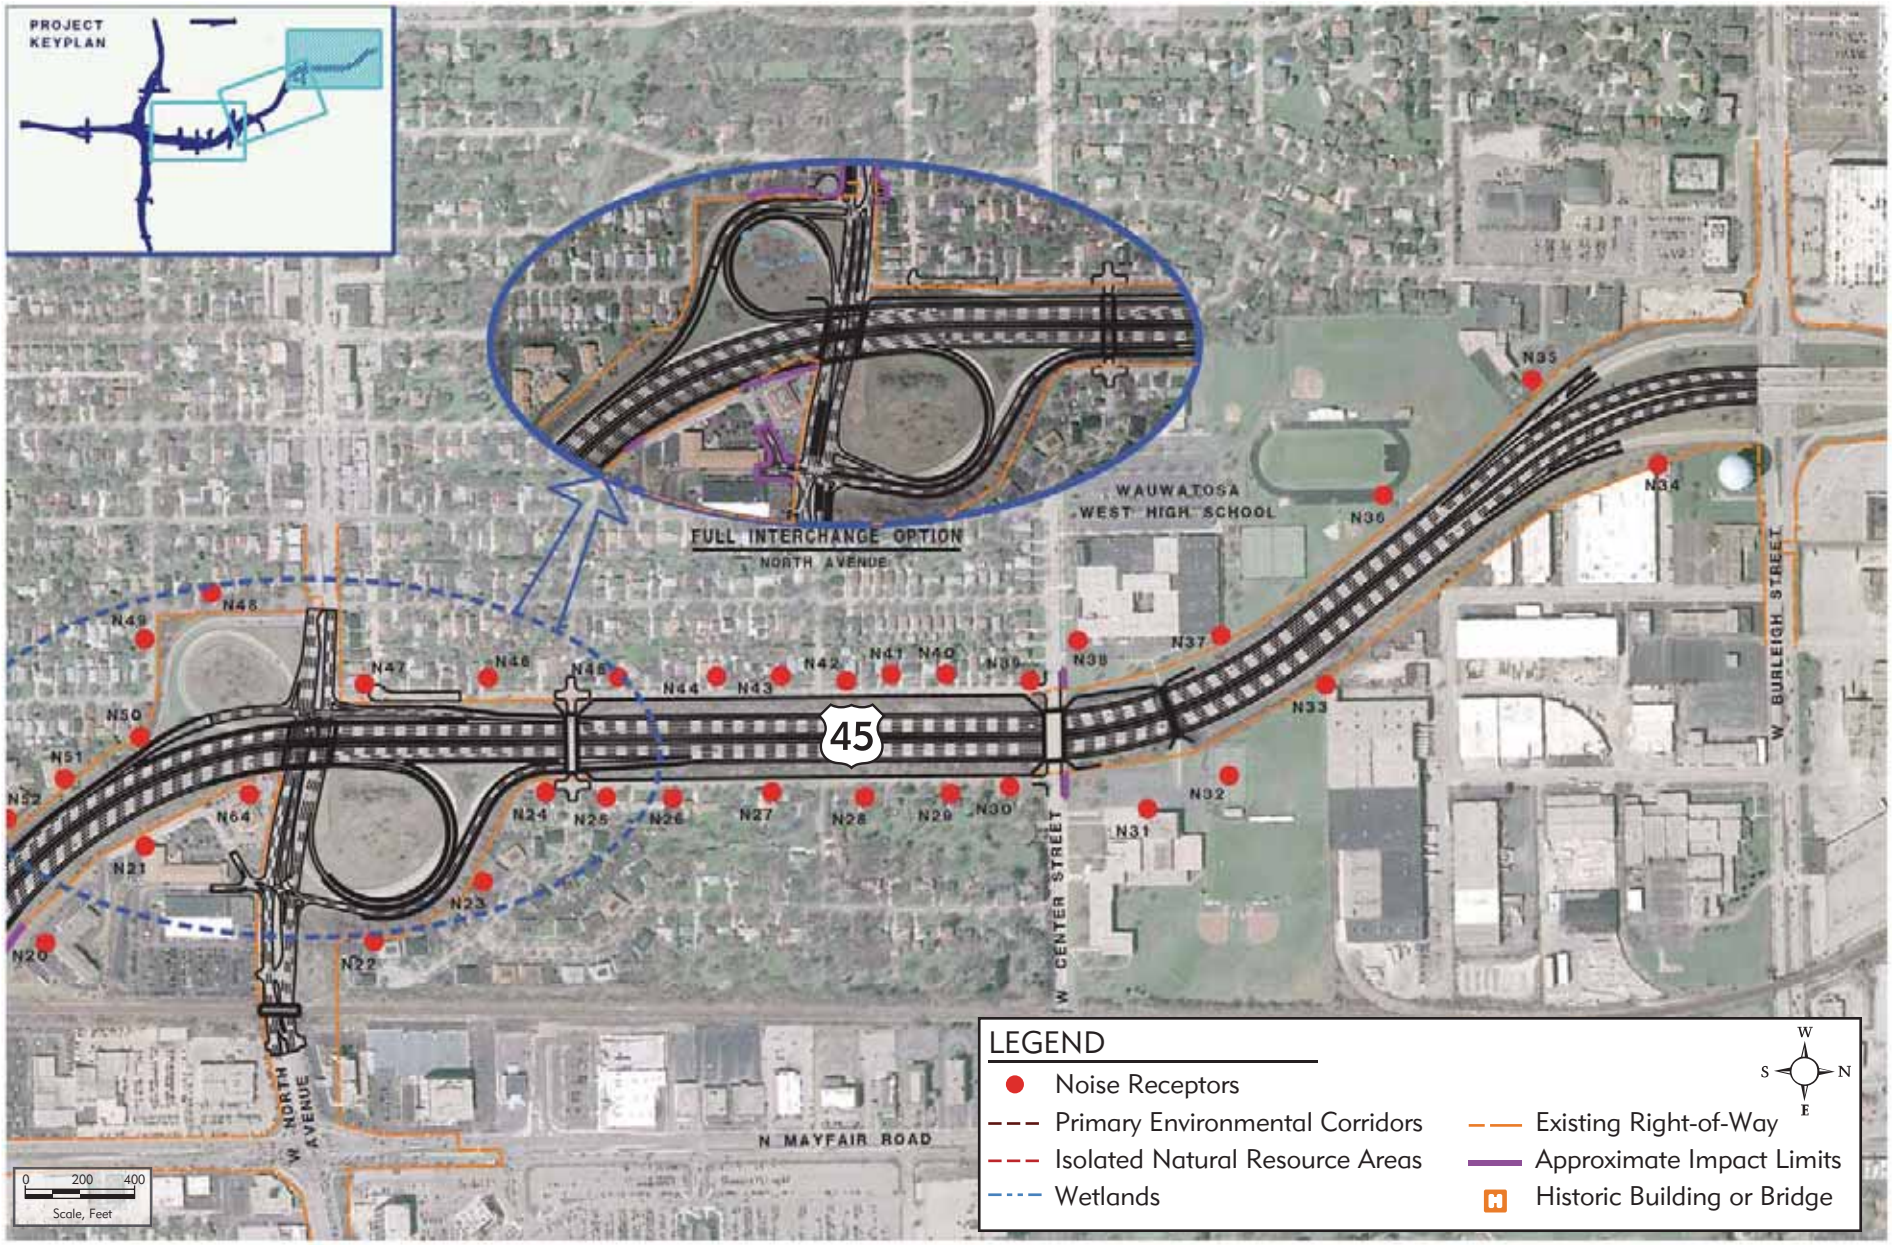

Exhibit 2-16

North Leg Modernization Alternative 1 (N1) - Sheet 3 of 3

TB072008001MKE 2.16_North_Leg_Modernization_Alt-1[N1]_Sheet3_7_flattened-WEBONLY 05.20.09 cae/sls