2

2

ROADWAY CROSS SECTION
(LOOKING NORTH)

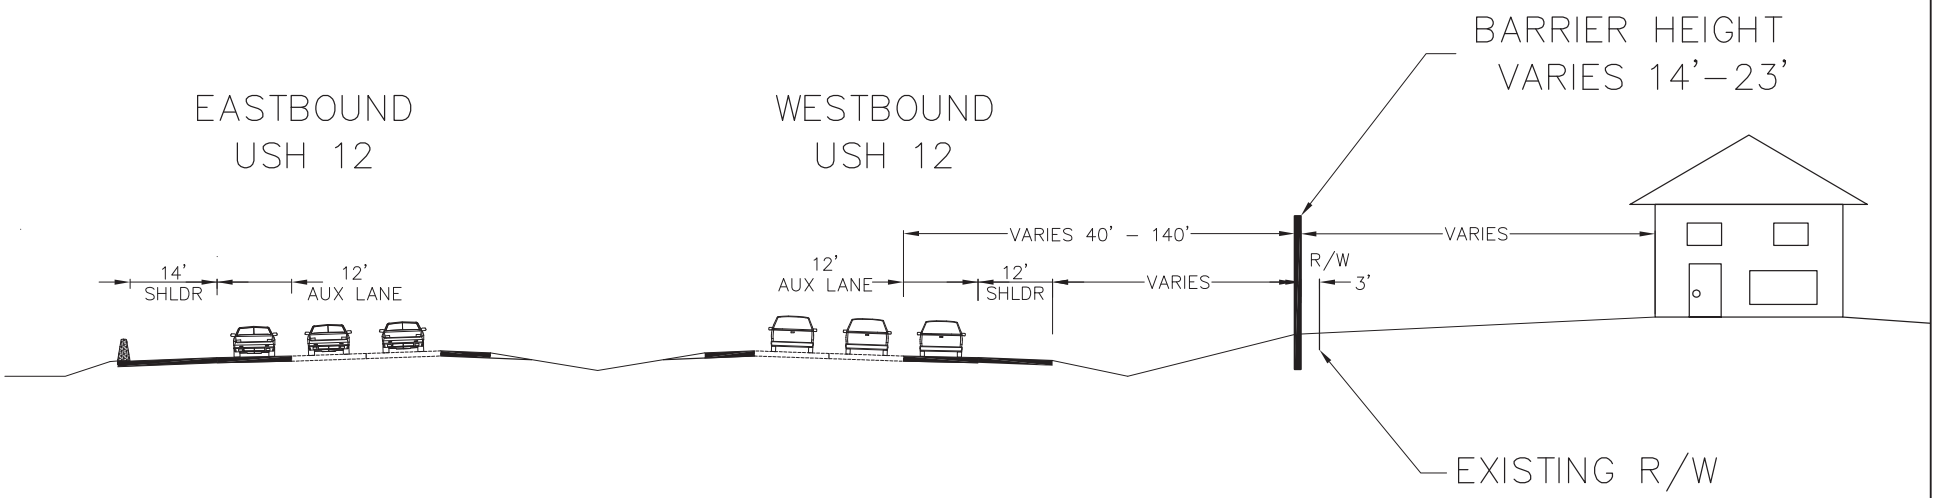

PROJECT NO: 5300-04-07	HWY: USH 12/14	COUNTY: DANE	PLAN: USH 12/14	SHEET -----	E

FILE NAME : X:\23046-00\10034\CORR\PUBLIC INVOLVE\PIM 1_SEPT 26 2012\EXHIBITS\TYPICAL SECTIONS\USH 12 NOISE CROSS SECTION.DWG PLOT DATE : 9/11/2012 2:45 PM PLOT BY : SCOTT BEACH PLOT NAME : ---------- PLOT SCALE : 1 IN:20 FT

WISDOT/CADDS SHEET 42