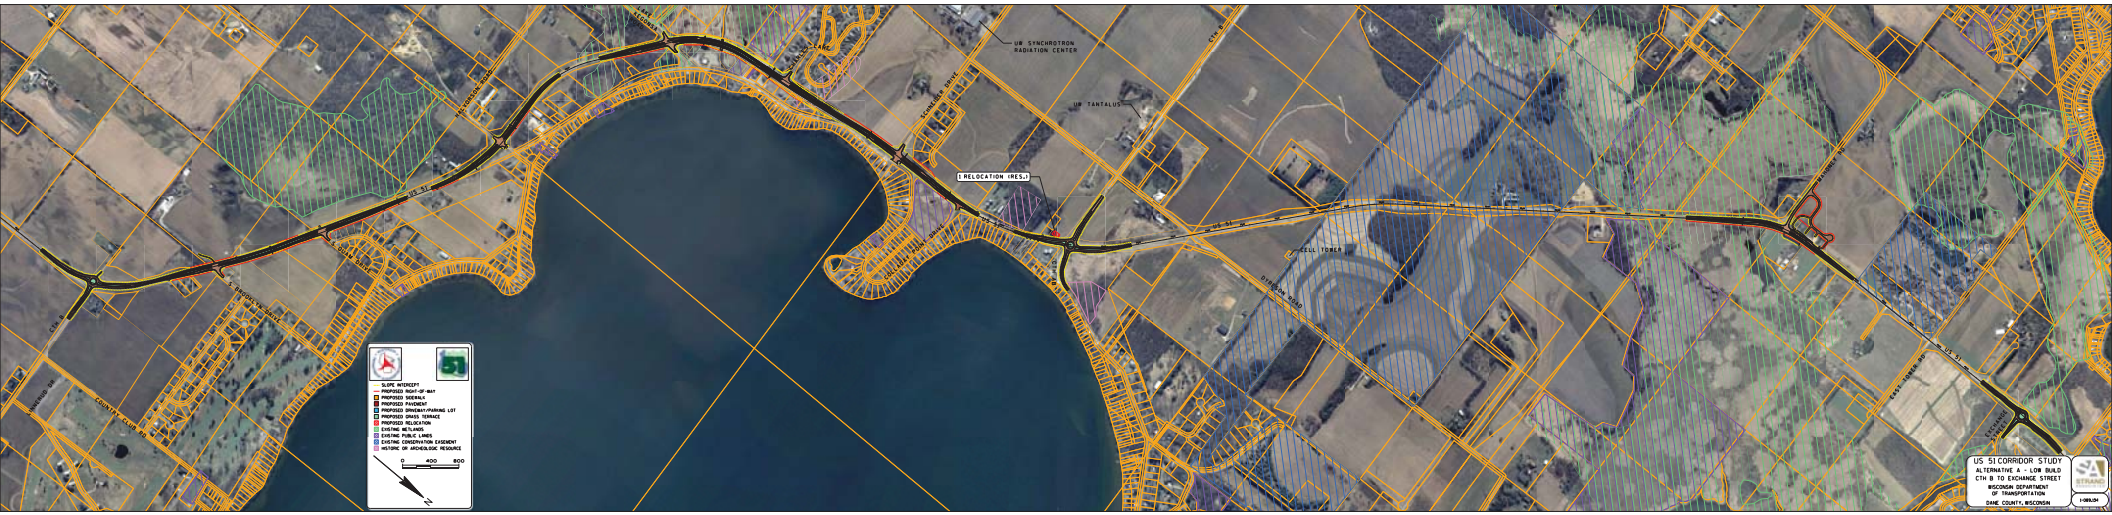
UW SYNCHROTRON RADIATION CENTER
UW TANTALUS
1 RELOCATION (RES.)
CELL TOWER
SLOPE INTERCEPT
PROPOSED RIGHT-OF-WAY
PROPOSED SIDEWALK
PROPOSED PAVEMENT
PROPOSED DRIVEWAY/PARKING LOT
PROPOSED GRASS TERRACE
PROPOSED RELOCATION
EXISTING RIGHT-OF-WAY
EXISTING PUBLIC LANDS
EXISTING CONSERVATION EASEMENT
HISTORIC OR ARCHEOLOGIC RESOURCE
0 400 800
N
US 51 CORRIDOR STUDY
ALTERNATIVE A - LOW BUILD
CTH B TO EXCHANGE STREET
WISCONSIN DEPARTMENT
OF TRANSPORTATION
DANE COUNTY, WISCONSIN
1-08-L/H