Project ID 2200-16-00 2210-07-00
US 18 Moreland Boulevard and Bluemound Road
Waukesha County

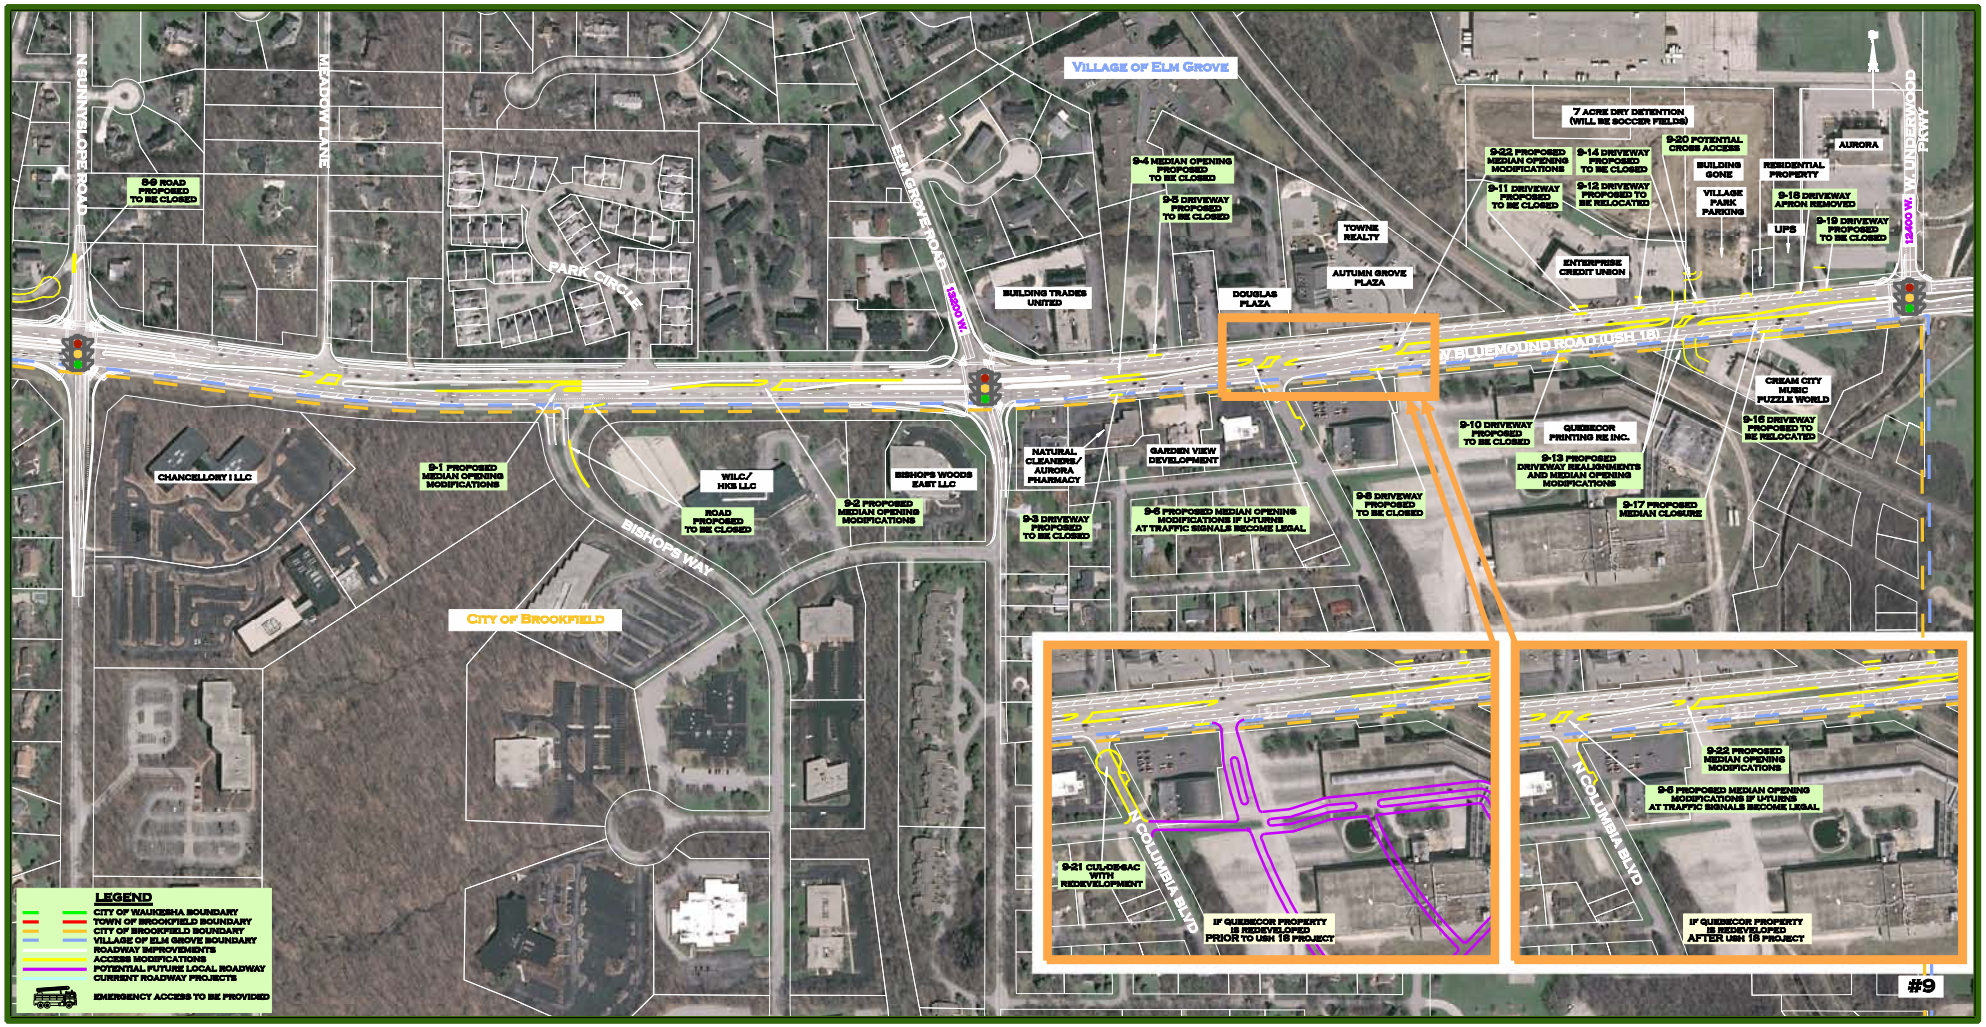

FINAL PIM #2 EXHIBITS 9/24/2008