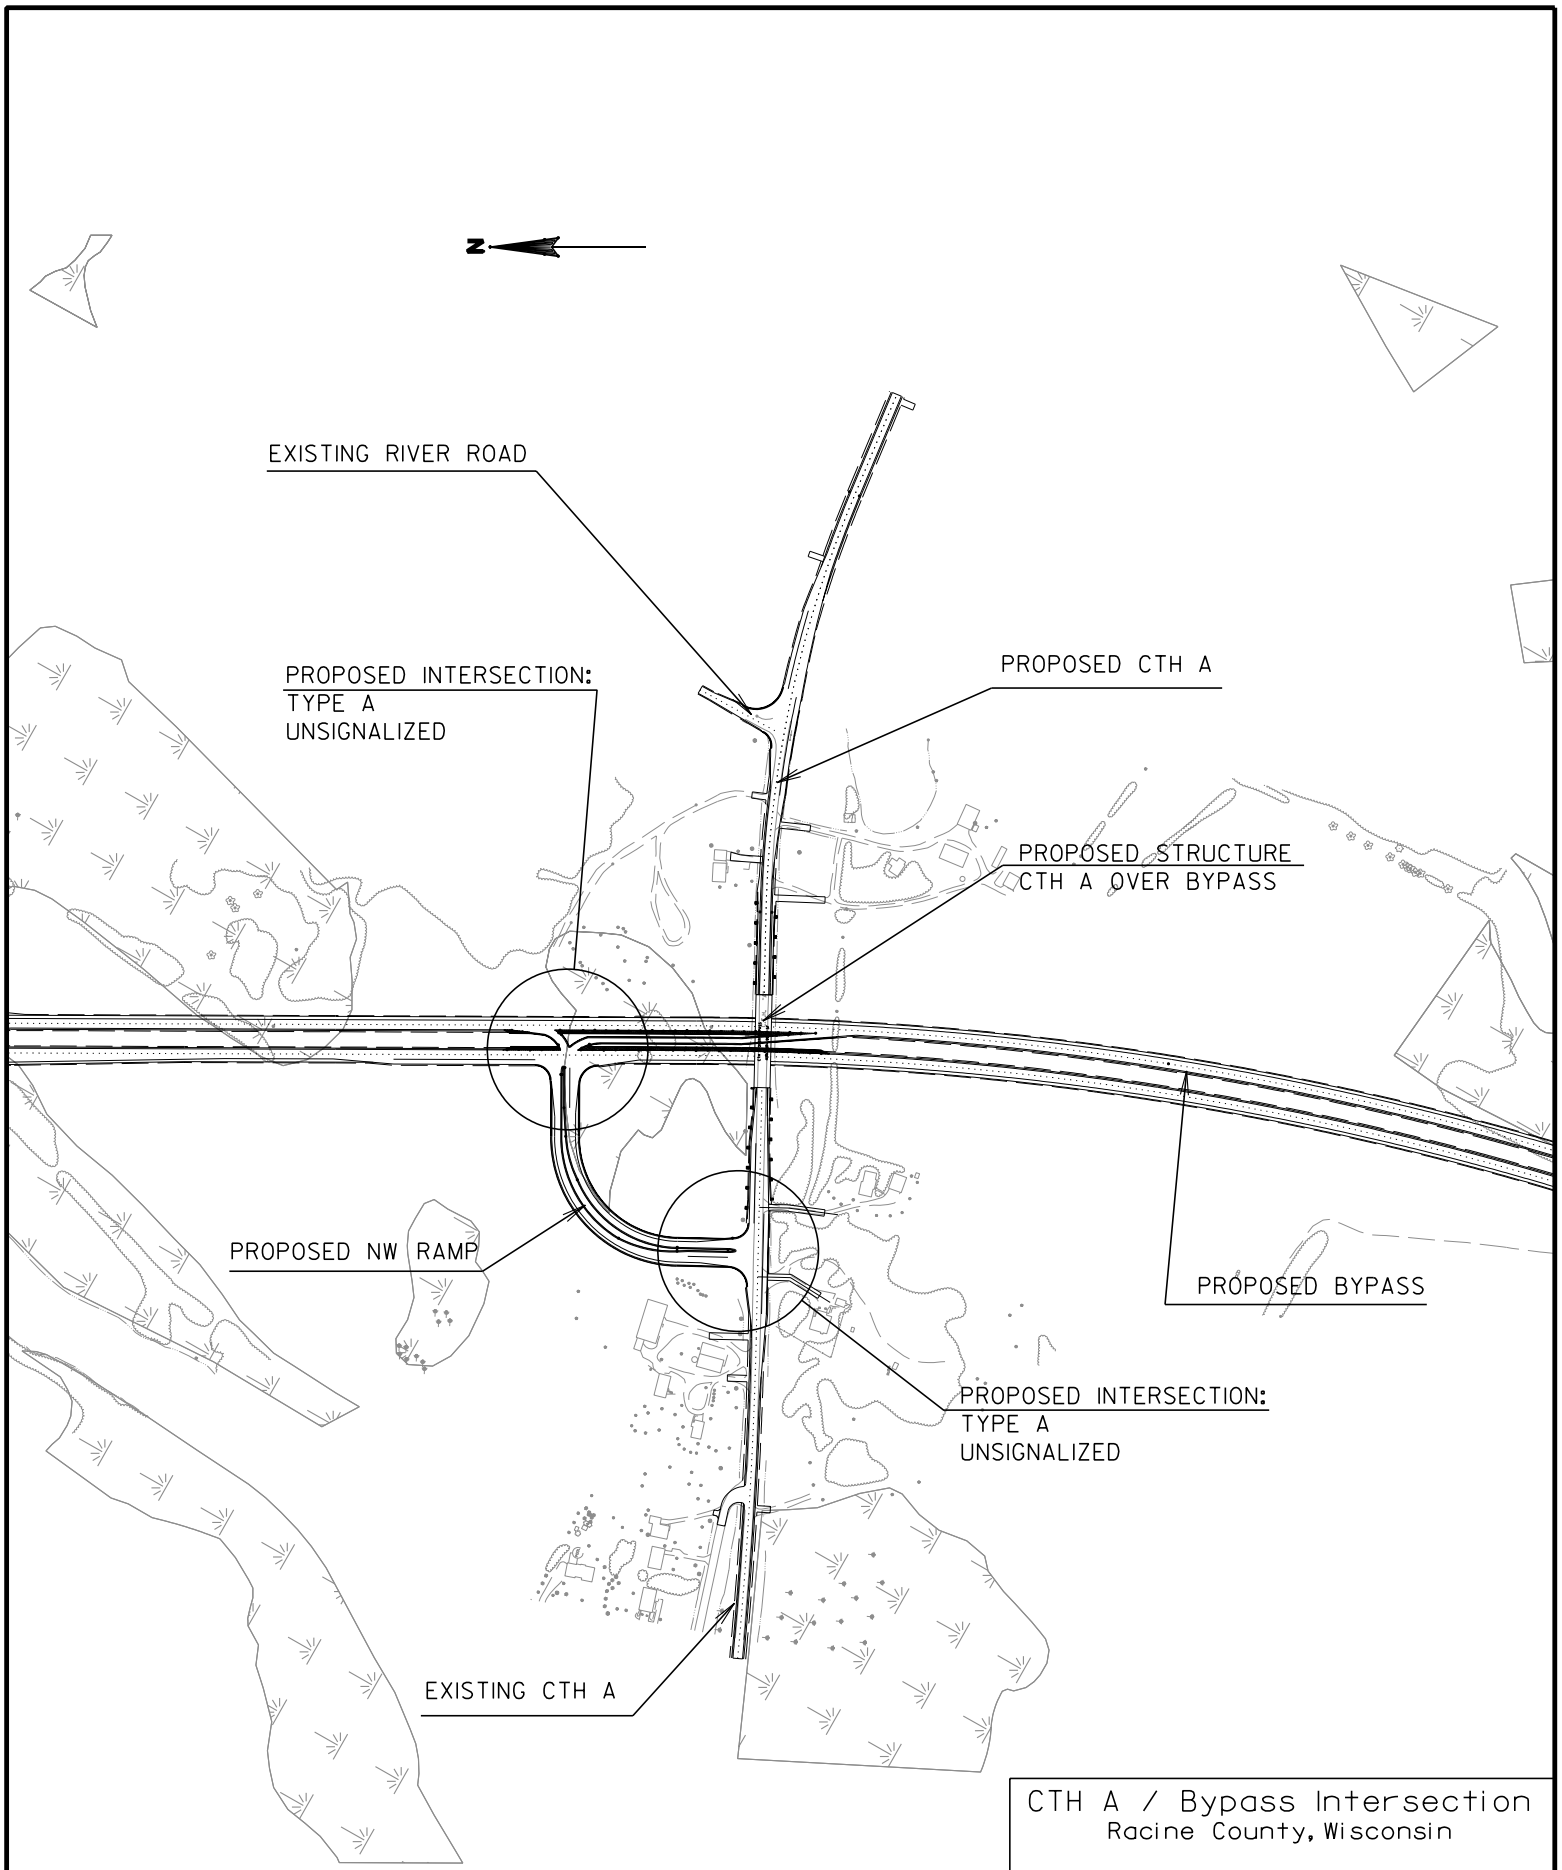

CTH A / Bypass Intersection
Racine County, Wisconsin

KAPUR & ASSOCIATES, INC.
CONSULTING ENGINEERS
MILWAUKEE, WISCONSIN
414.351.6668

TMF	DATE: 05/15/02	SCALE: 1=500'