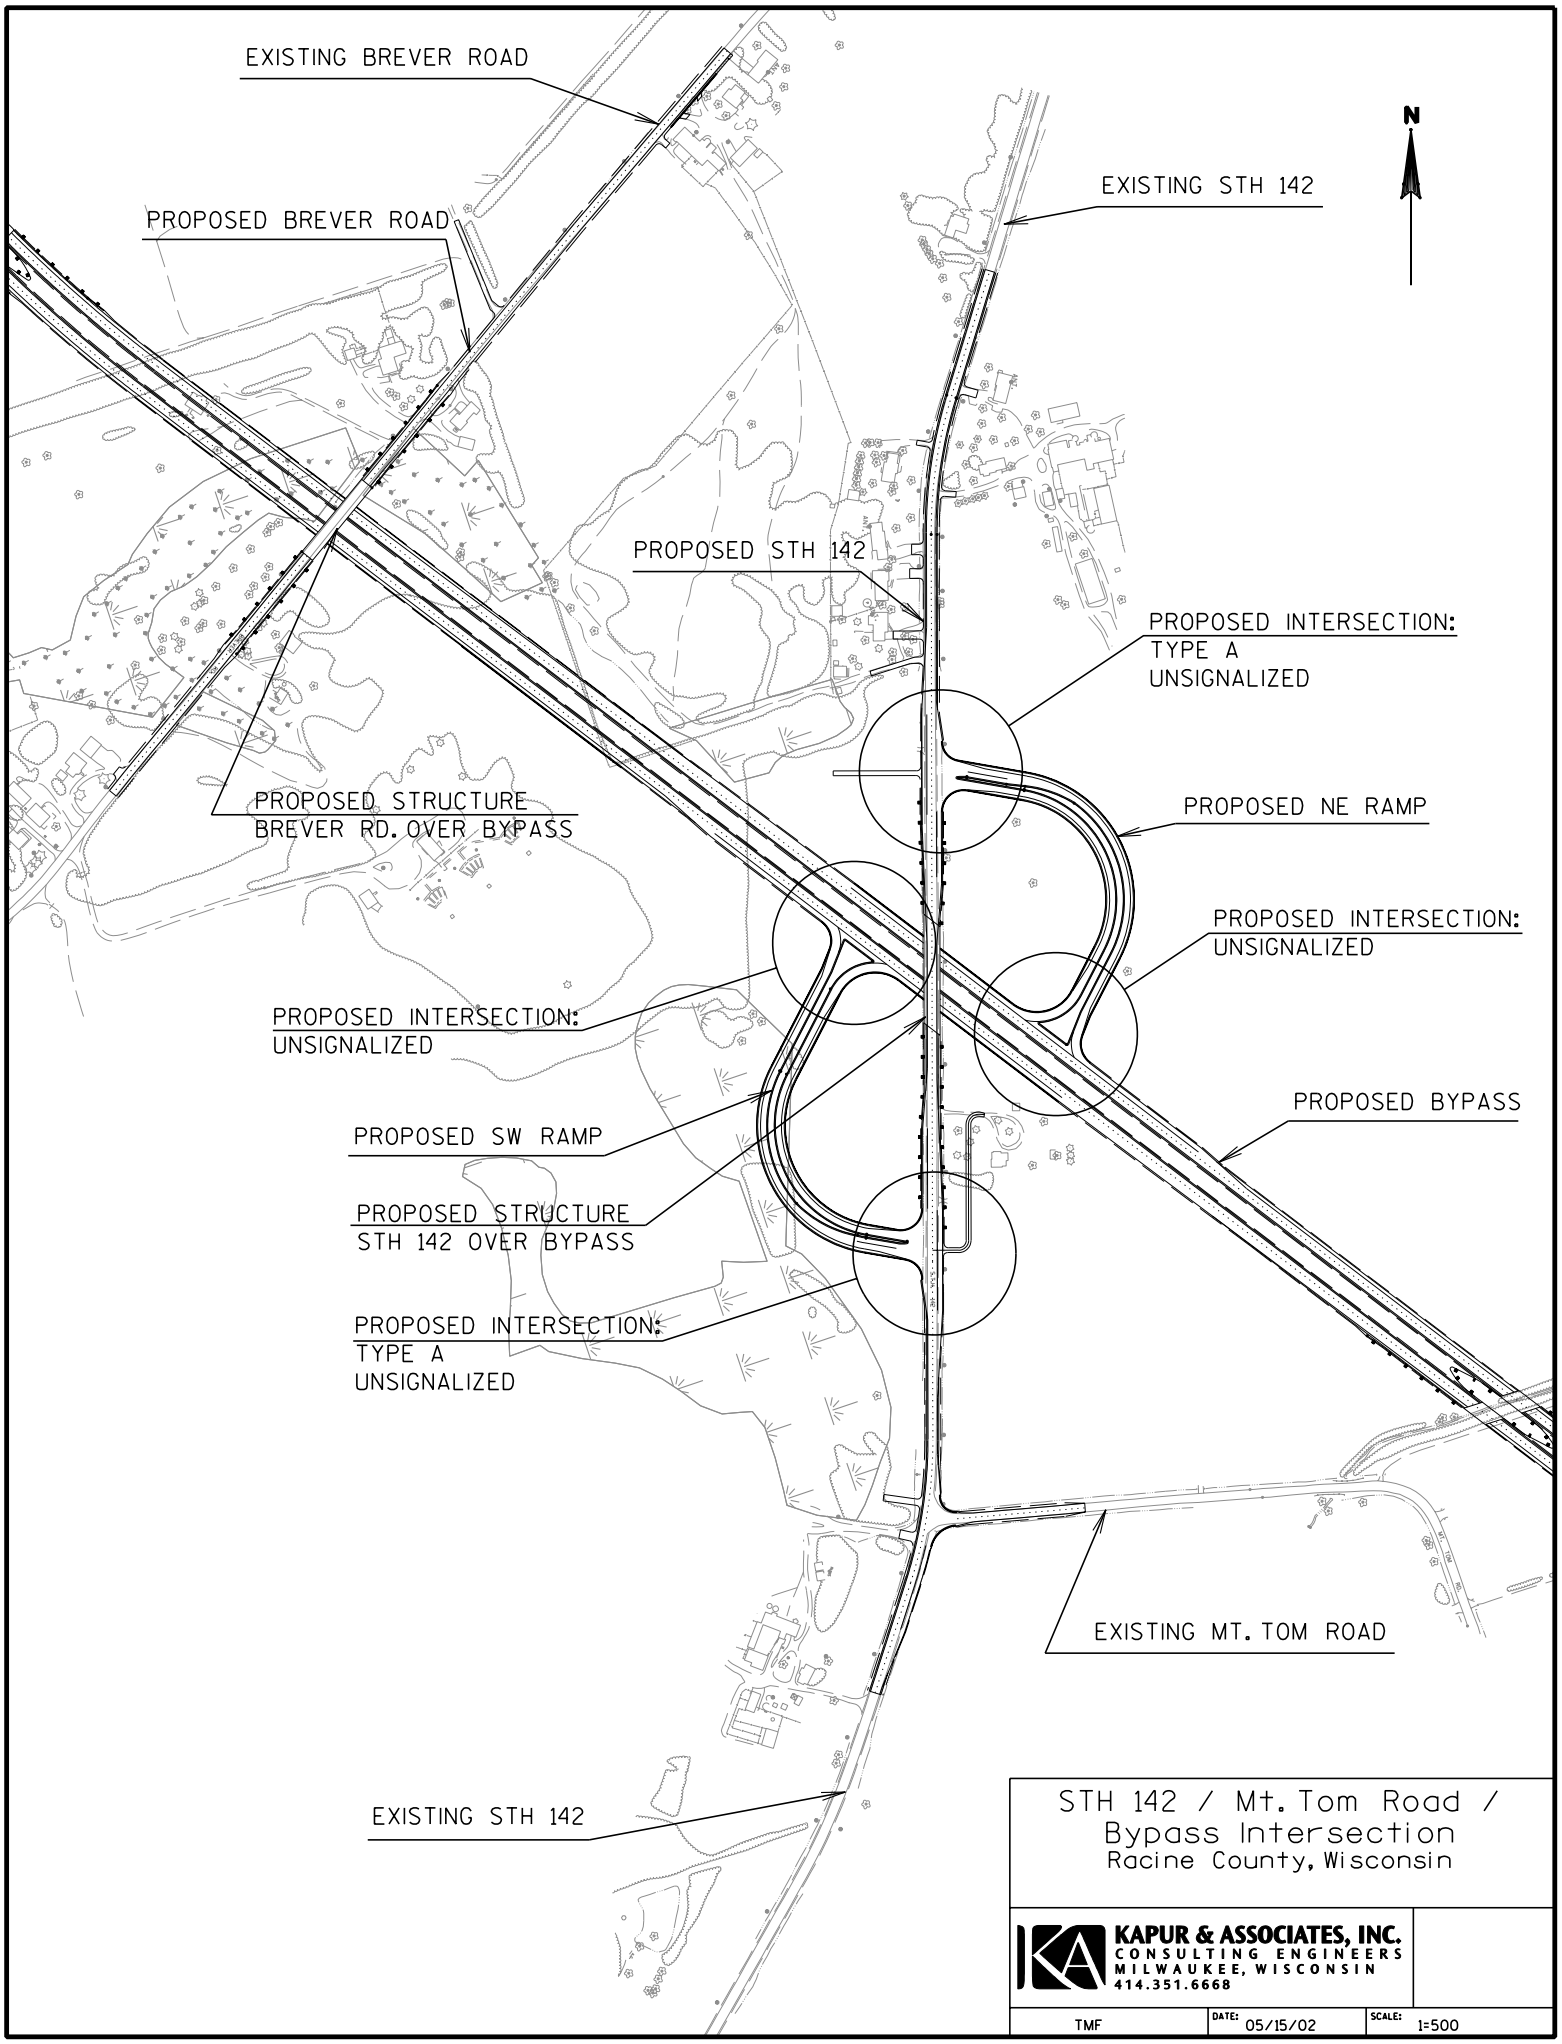
EXISTING BREVER ROAD
PROPOSED BREVER ROAD
EXISTING STH 142
N
PROPOSED STH 142
PROPOSED INTERSECTION:
TYPE A
UNSIGNALIZED
PROPOSED STRUCTURE
BREVER RD. OVER BYPASS
PROPOSED NE RAMP
PROPOSED INTERSECTION:
UNSIGNALIZED
PROPOSED INTERSECTION:
UNSIGNALIZED
PROPOSED BYPASS
PROPOSED SW RAMP
PROPOSED STRUCTURE
STH 142 OVER BYPASS
PROPOSED INTERSECTION:
TYPE A
UNSIGNALIZED
EXISTING MT. TOM ROAD
EXISTING STH 142
STH 142 / Mt. Tom Road /
Bypass Intersection
Racine County, Wisconsin
KAPUR & ASSOCIATES, INC.
CONSULTING ENGINEERS
MILWAUKEE, WISCONSIN
414.351.6668
TMF
DATE: 05/15/02
SCALE: 1=500