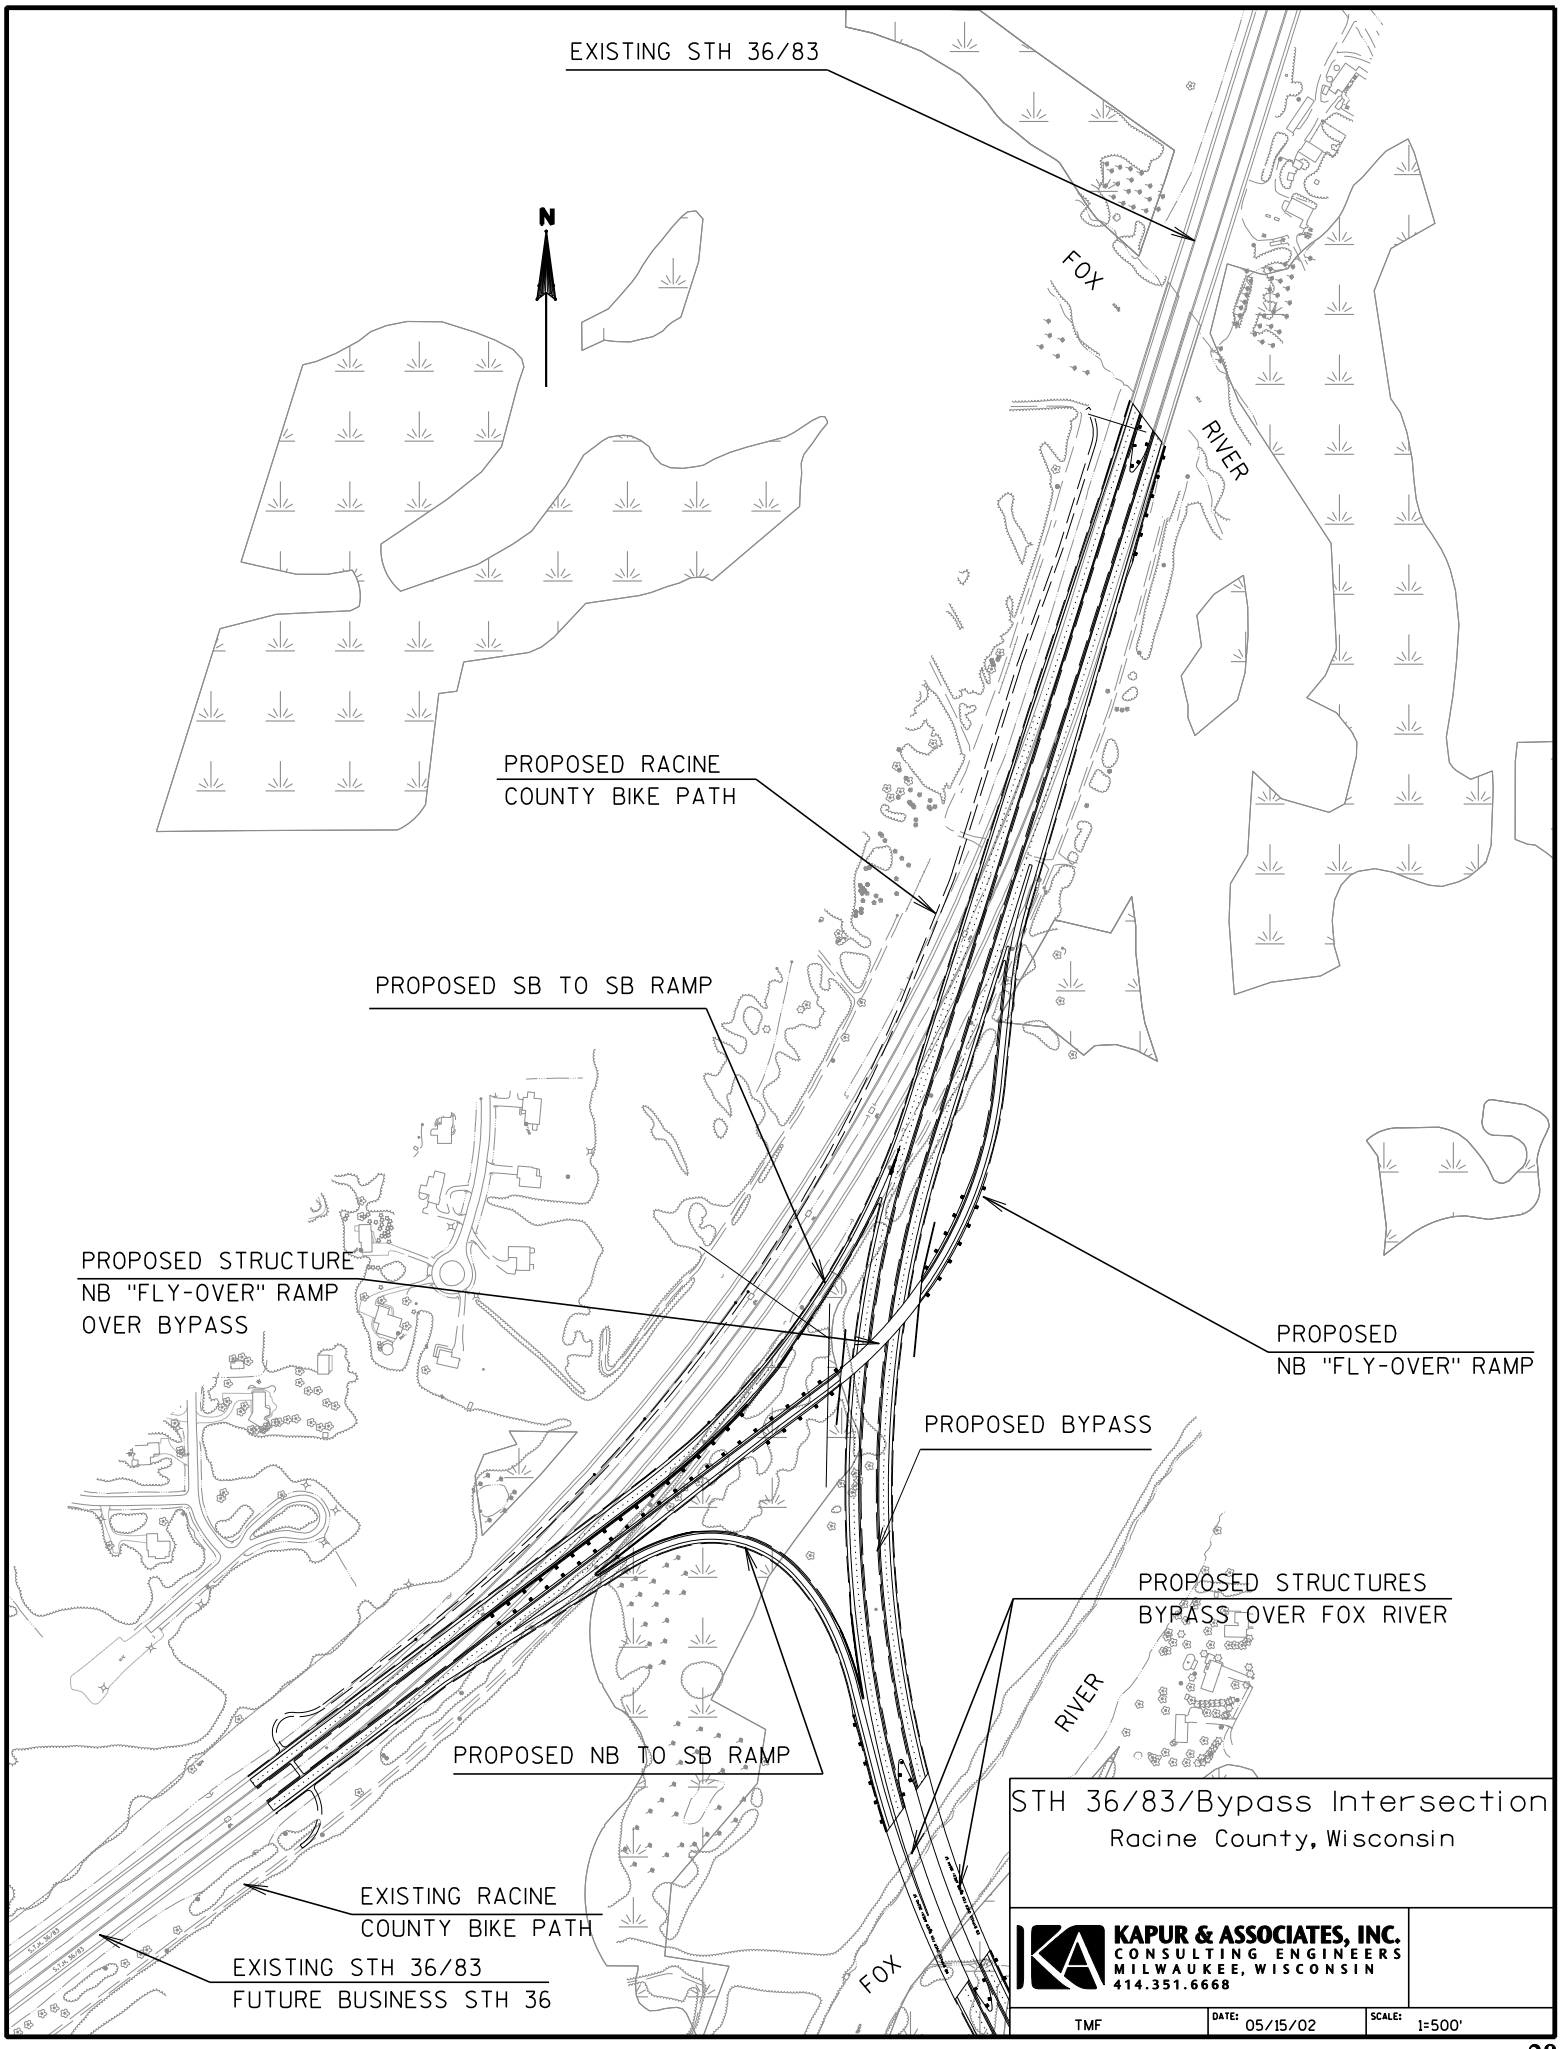
EXISTING STH 36/83
N
FOX
RIVER
PROPOSED RACINE
COUNTY BIKE PATH
PROPOSED SB TO SB RAMP
PROPOSED STRUCTURE
NB "FLY-OVER" RAMP
OVER BYPASS
PROPOSED
NB "FLY-OVER" RAMP
PROPOSED BYPASS
PROPOSED STRUCTURES
BYPASS OVER FOX RIVER
RIVER
PROPOSED NB TO SB RAMP
EXISTING RACINE
COUNTY BIKE PATH
EXISTING STH 36/83
FUTURE BUSINESS STH 36
FOX
STH 36/83/Bypass Intersection
Racine County, Wisconsin
KAPUR & ASSOCIATES, INC.
CONSULTING ENGINEERS
MILWAUKEE, WISCONSIN
414.351.6668
TMF
DATE: 05/15/02
SCALE: 1=500'