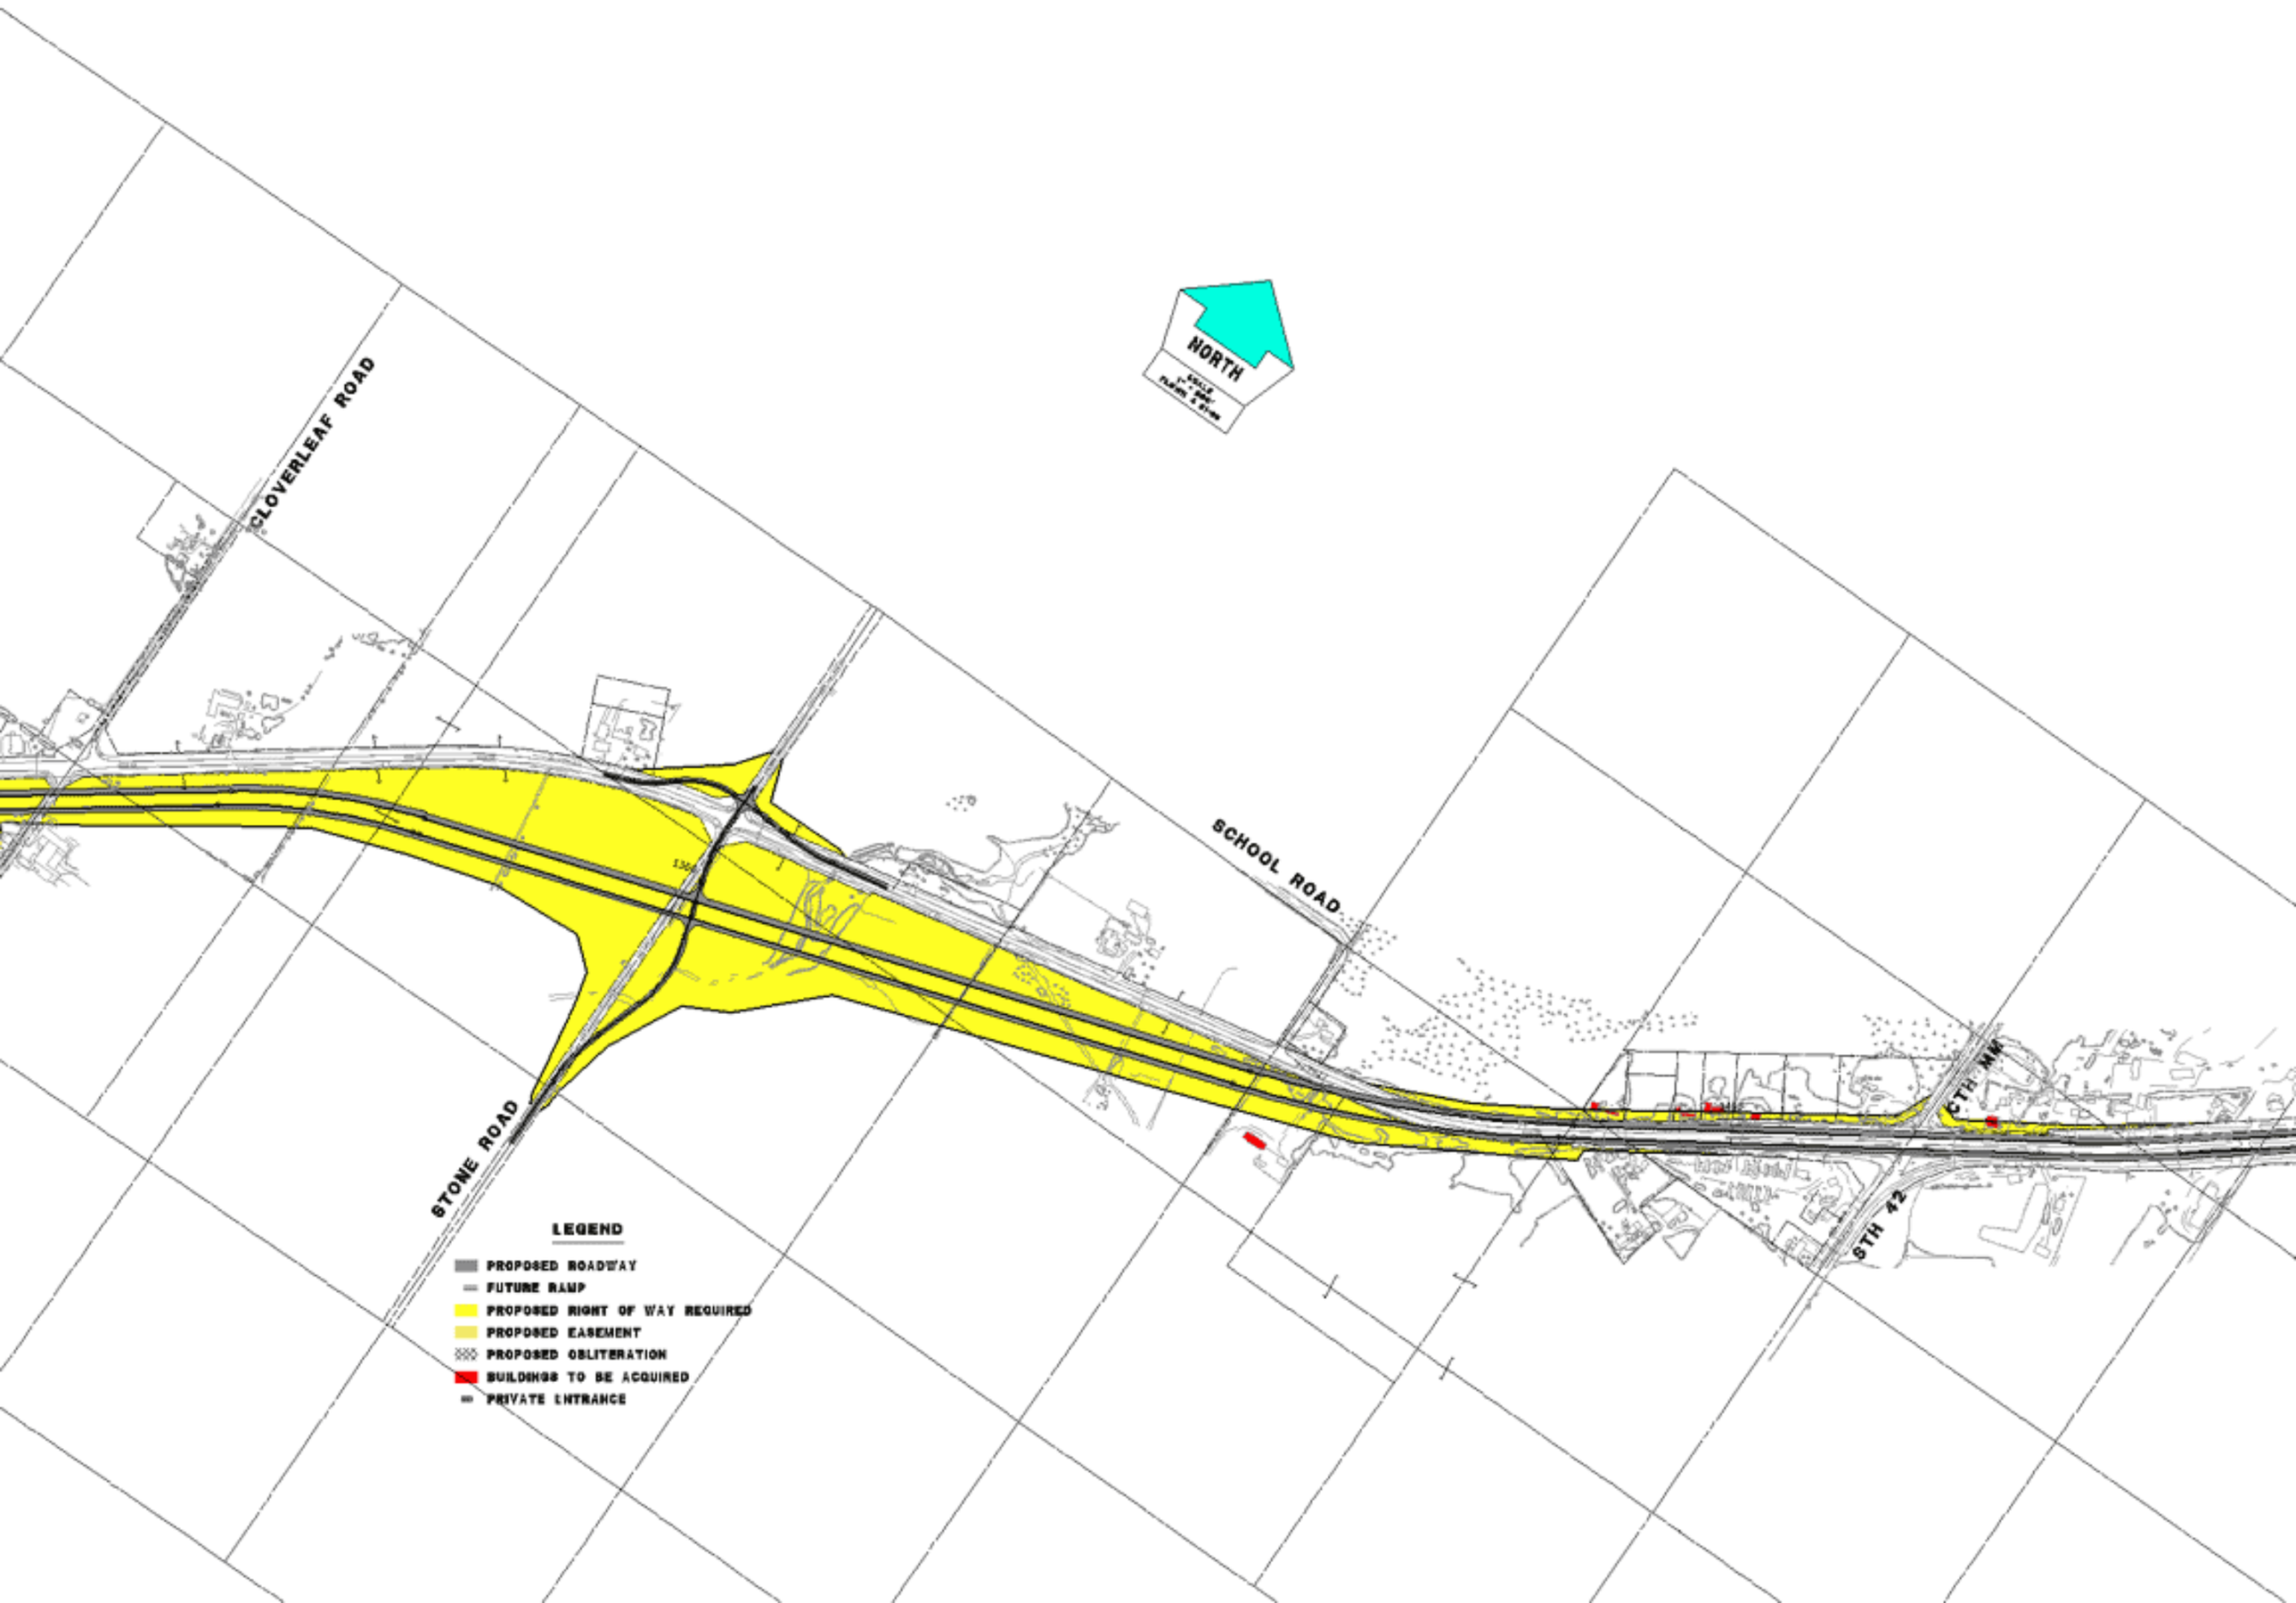
NORTH
CLOVERLEAF ROAD
SCHOOL ROAD
STONE ROAD
STH 42
CTH MM
LEGEND
PROPOSED ROADWAY
FUTURE RAMP
PROPOSED RIGHT OF WAY REQUIRED
PROPOSED EASEMENT
PROPOSED OBLITERATION
BUILDINGS TO BE ACQUIRED
PRIVATE ENTRANCE