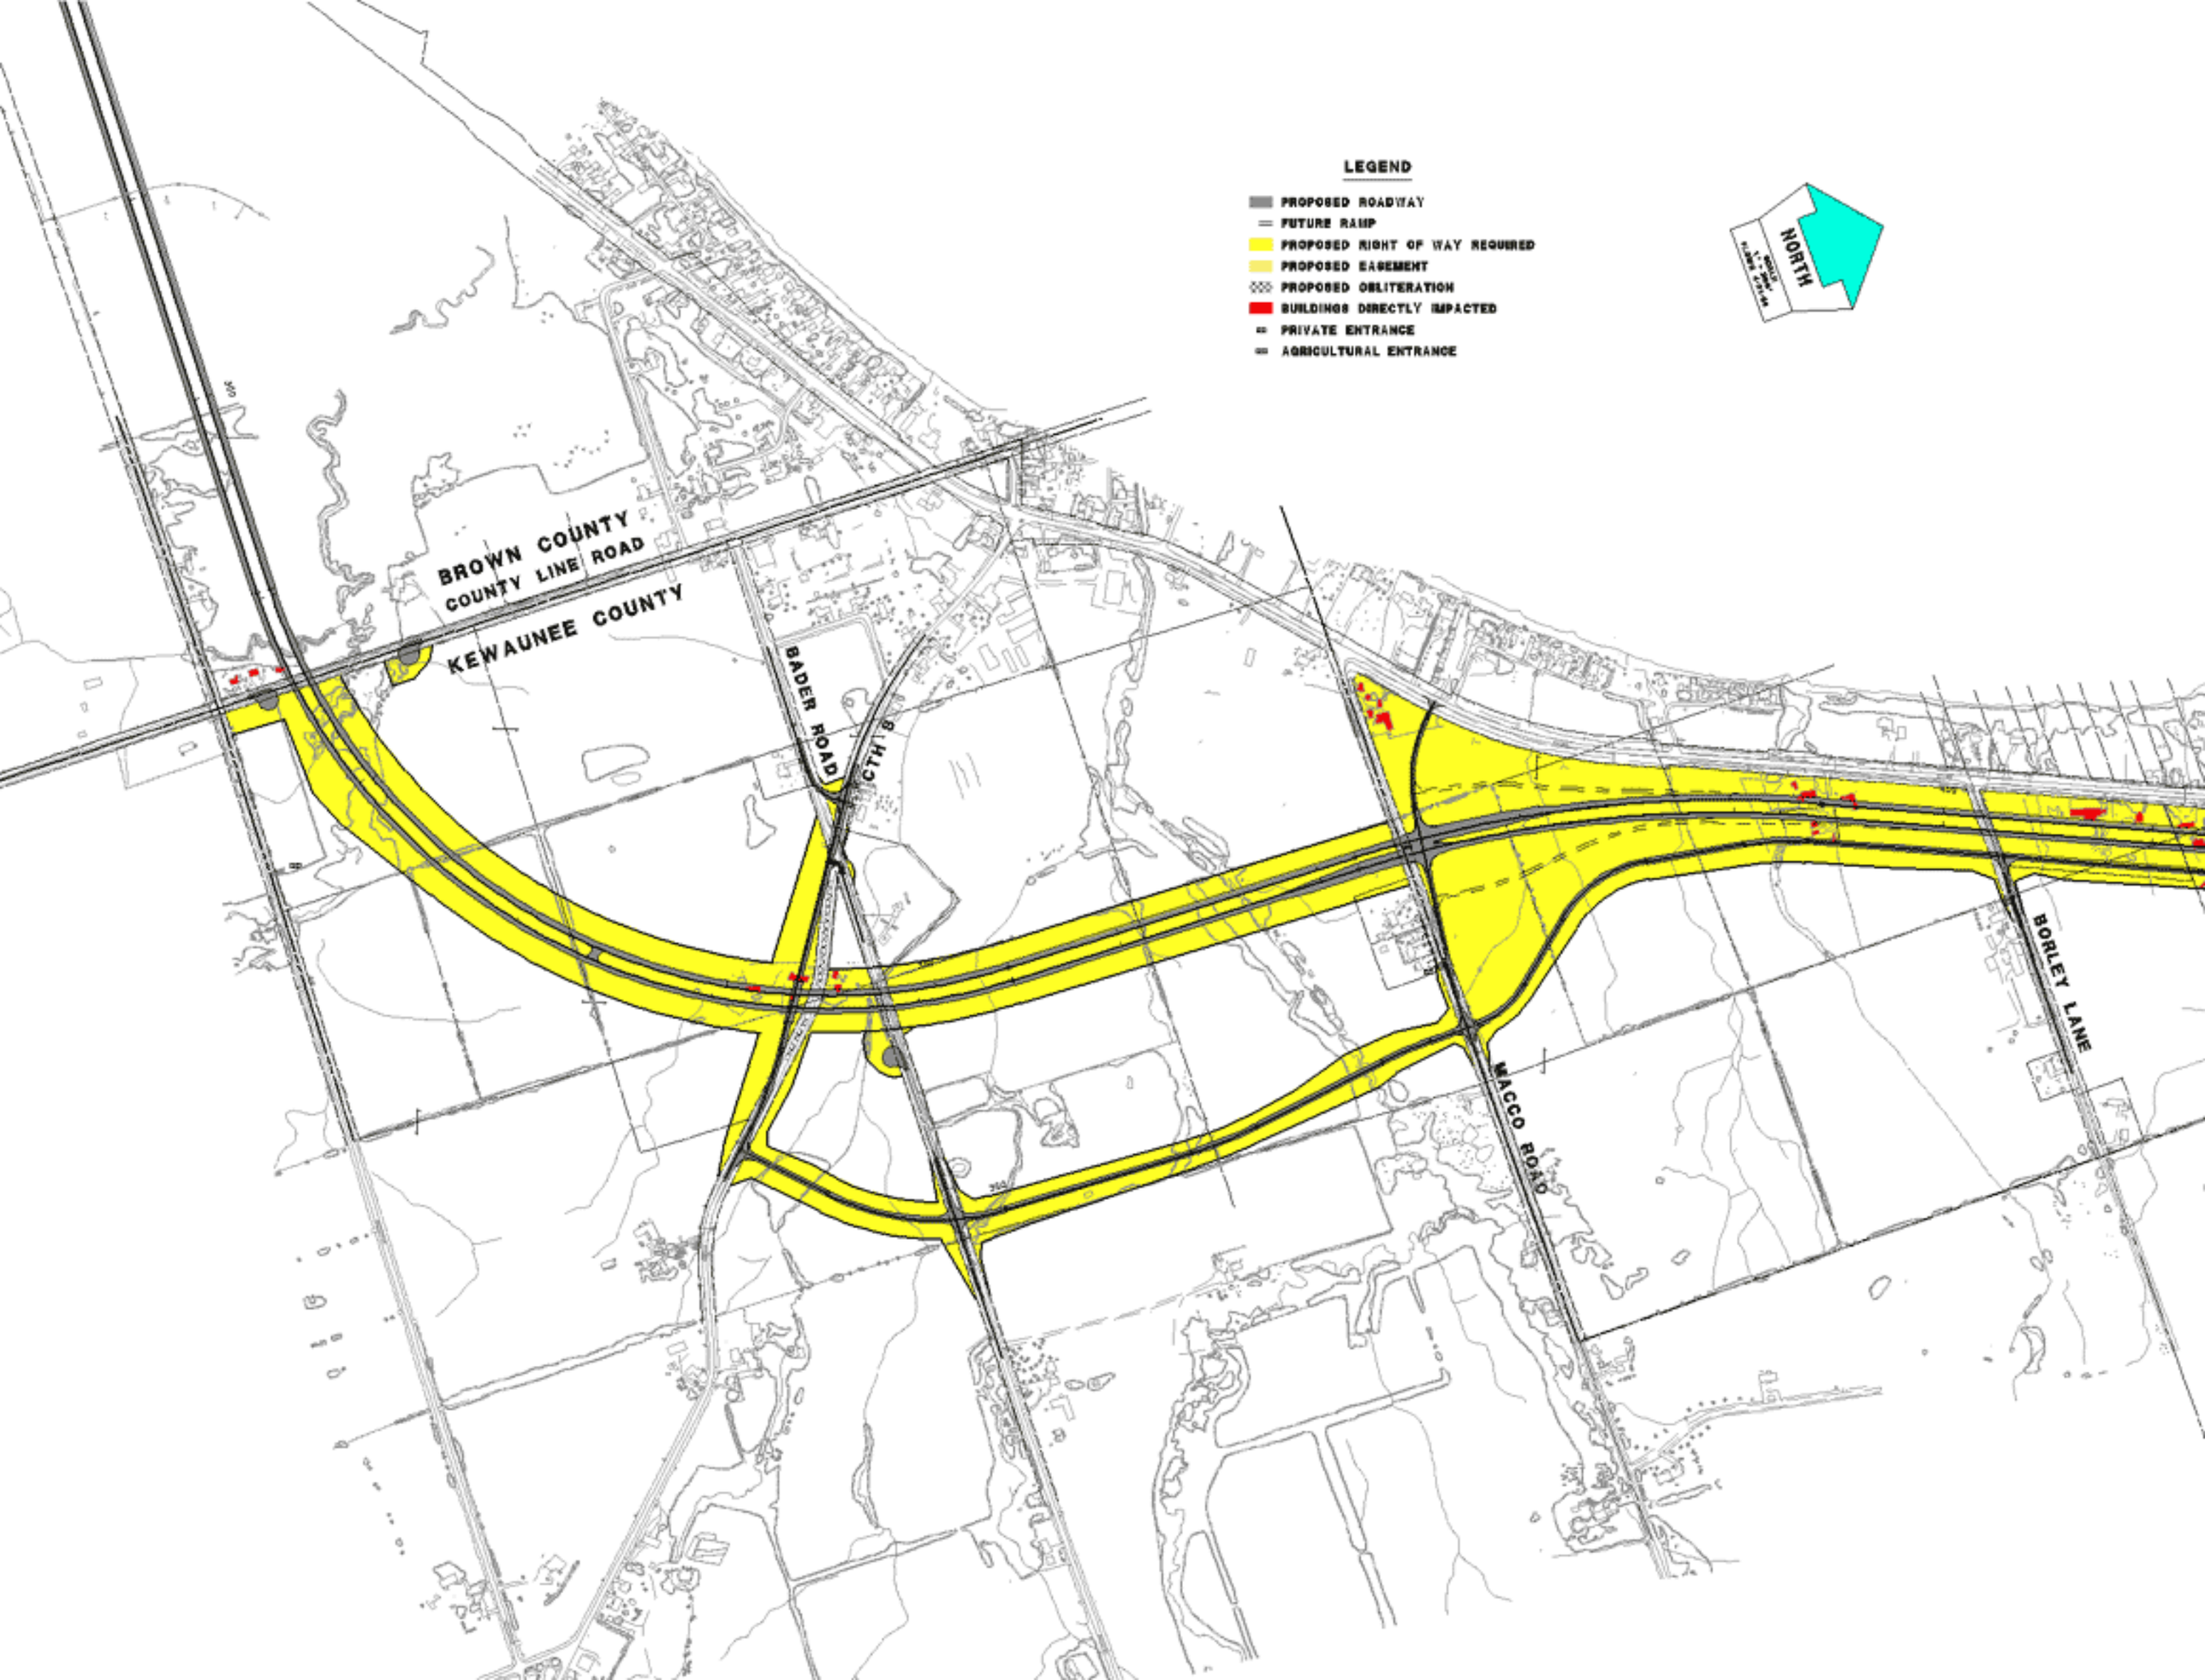
LEGEND
PROPOSED ROADWAY
FUTURE RAMP
PROPOSED RIGHT OF WAY REQUIRED
PROPOSED EASEMENT
PROPOSED OBLITERATION
BUILDINGS DIRECTLY IMPACTED
PRIVATE ENTRANCE
AGRICULTURAL ENTRANCE
NORTH
BROWN COUNTY
COUNTY LINE ROAD
KEWAUNEE COUNTY
BADER ROAD
CTH B
MACCO ROAD
BORLEY LANE