CONSTRUCTION STAGING
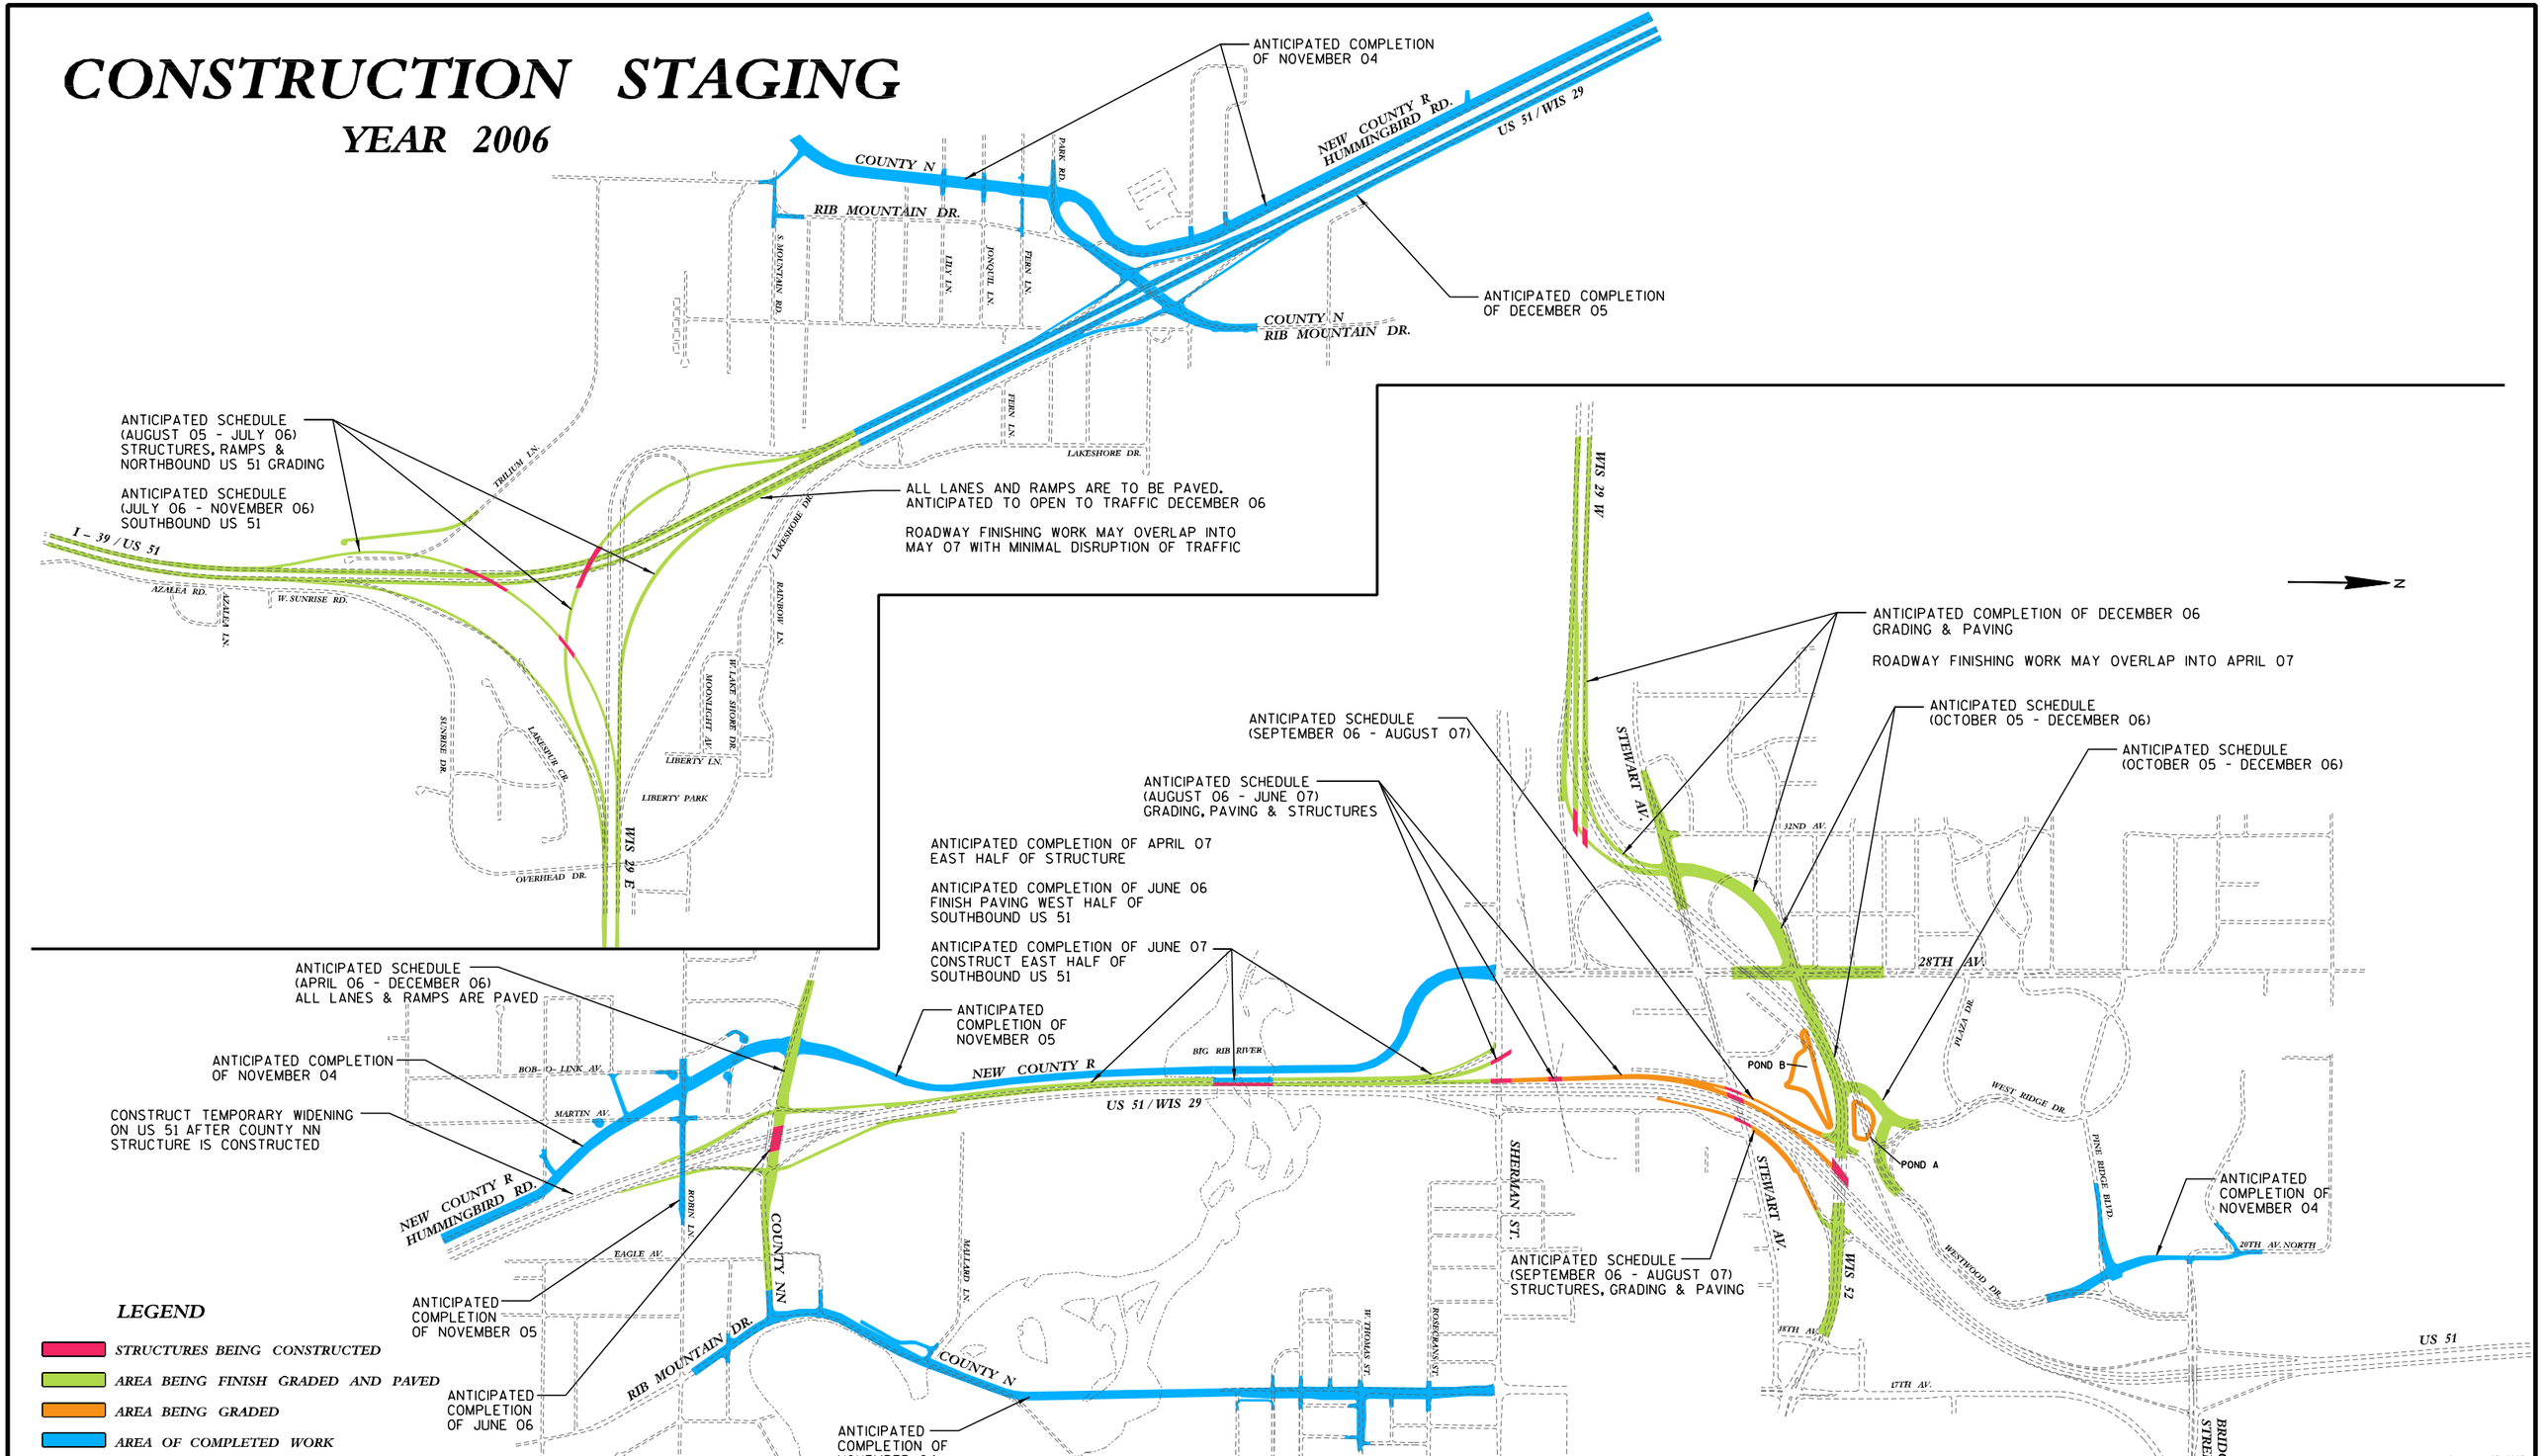
YEAR 2006