CONSTRUCTION STAGING
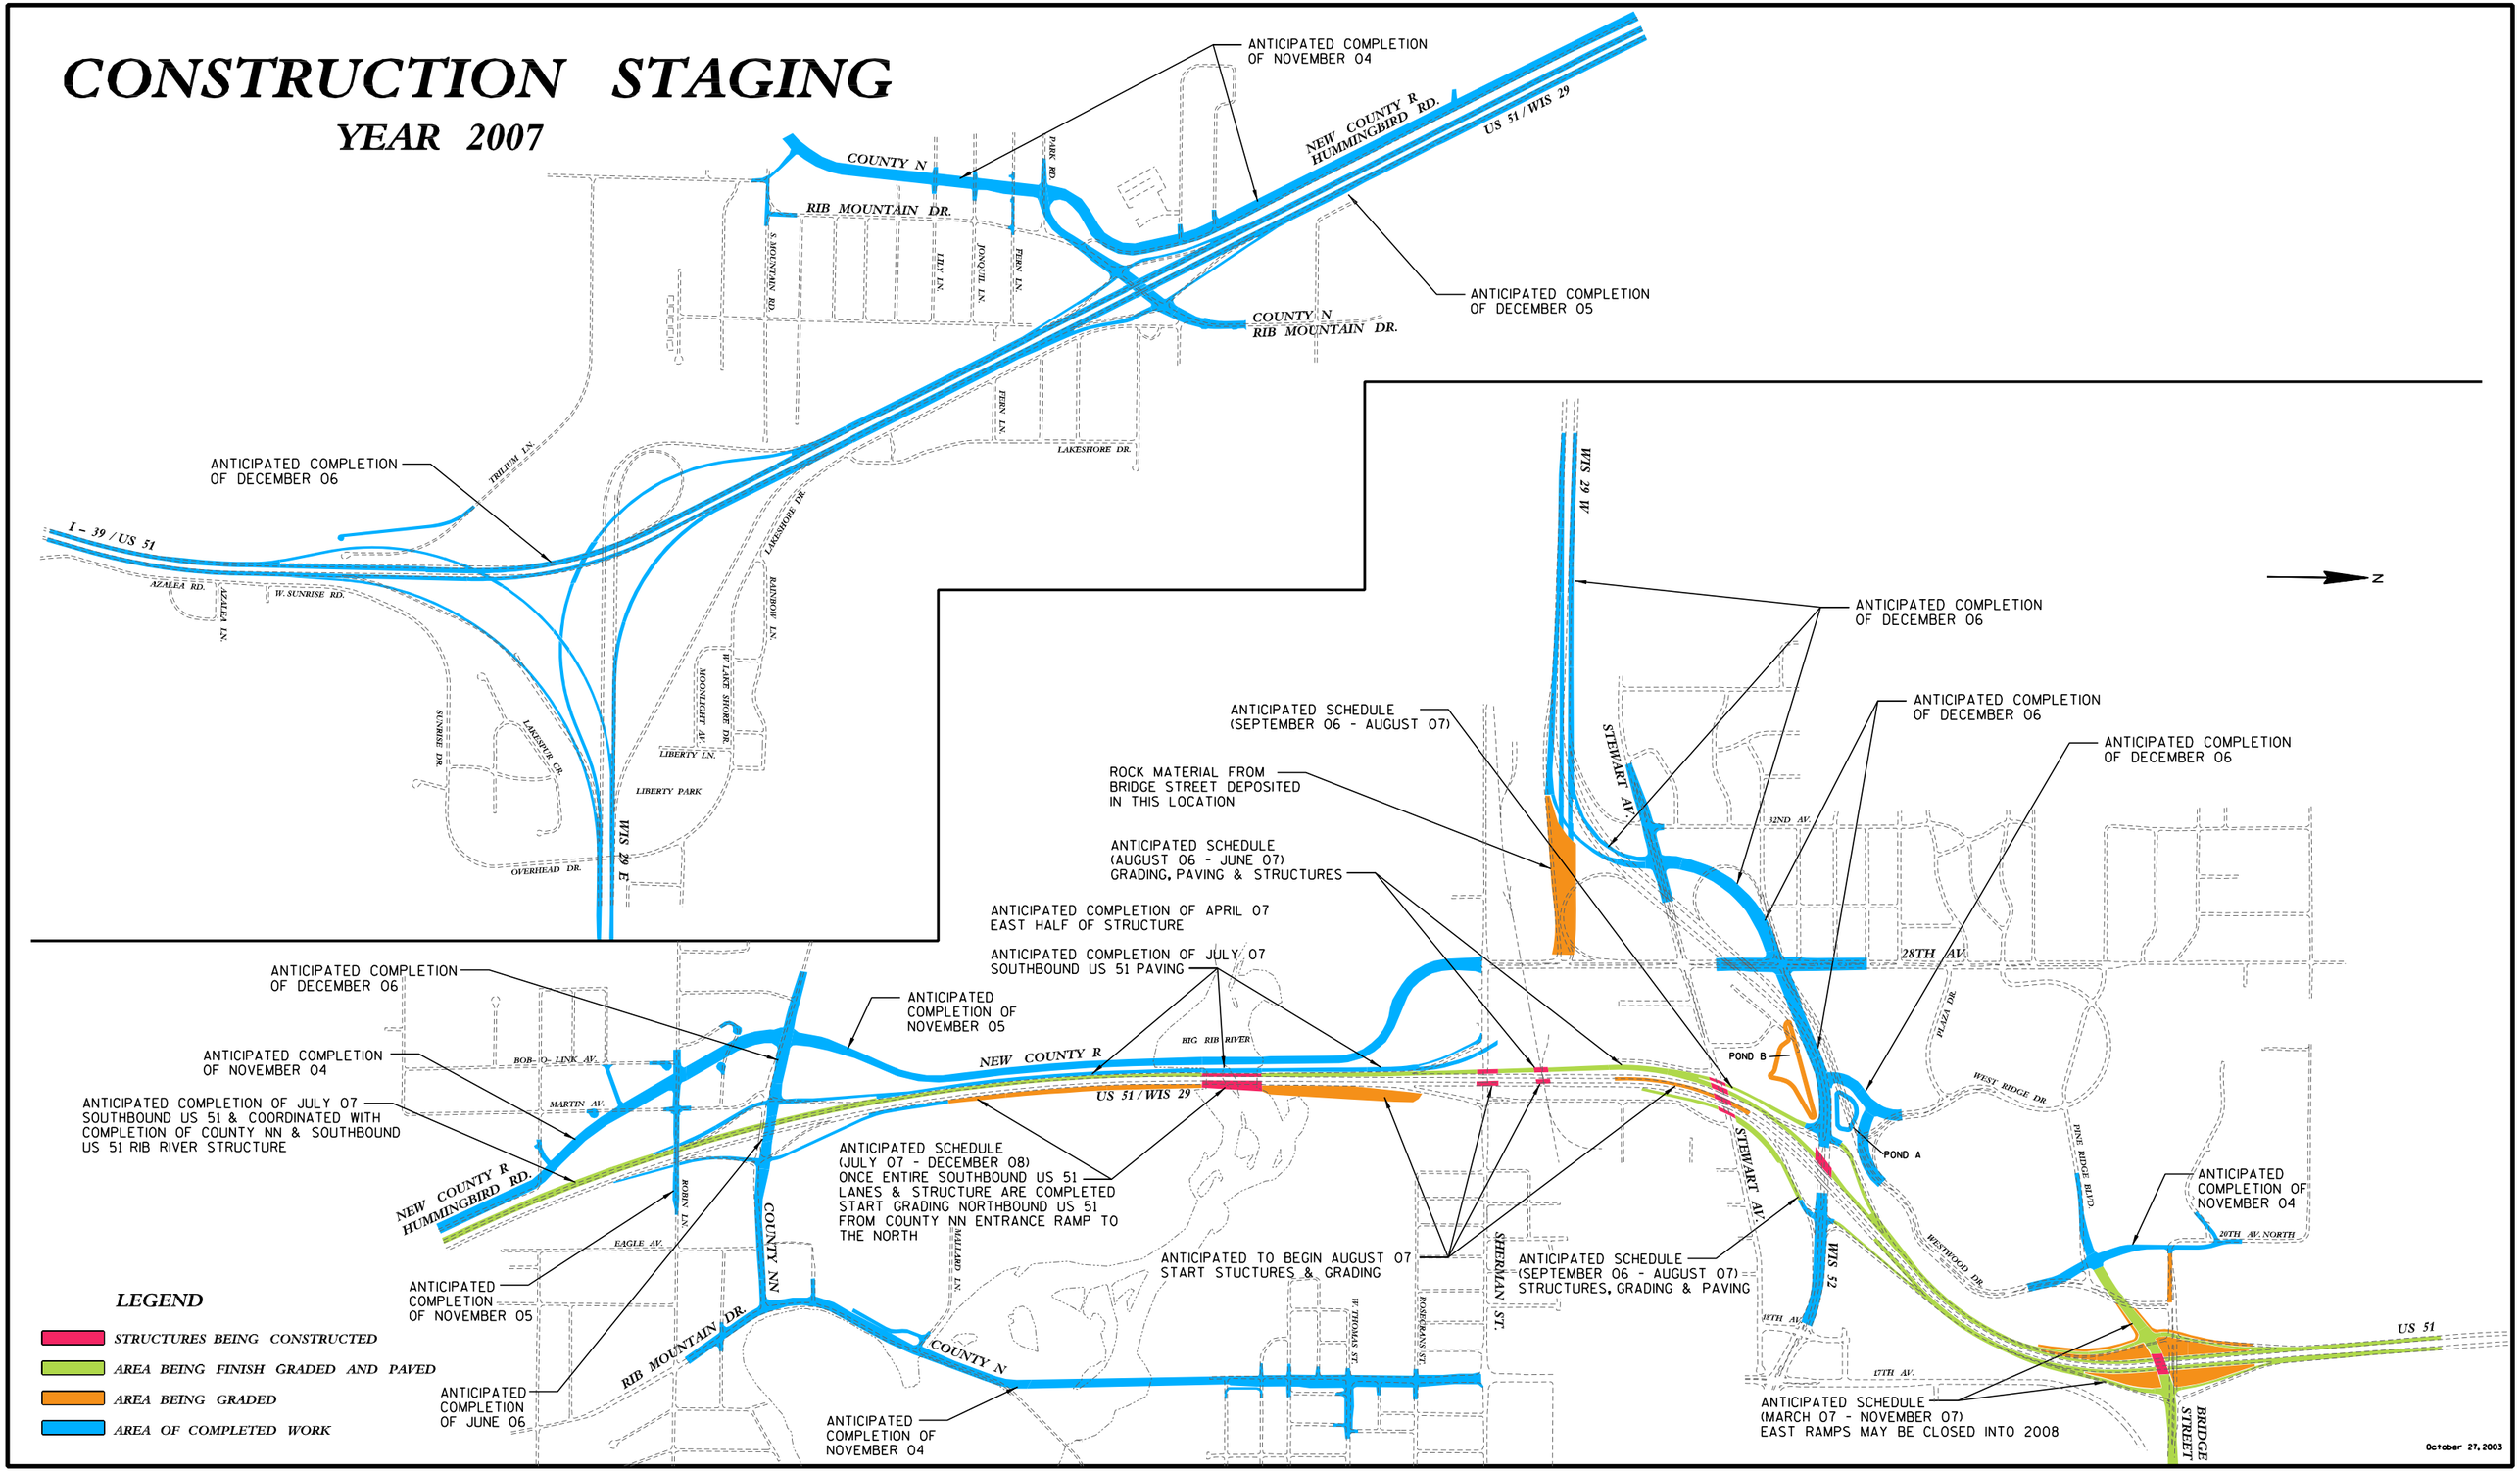
YEAR 2007