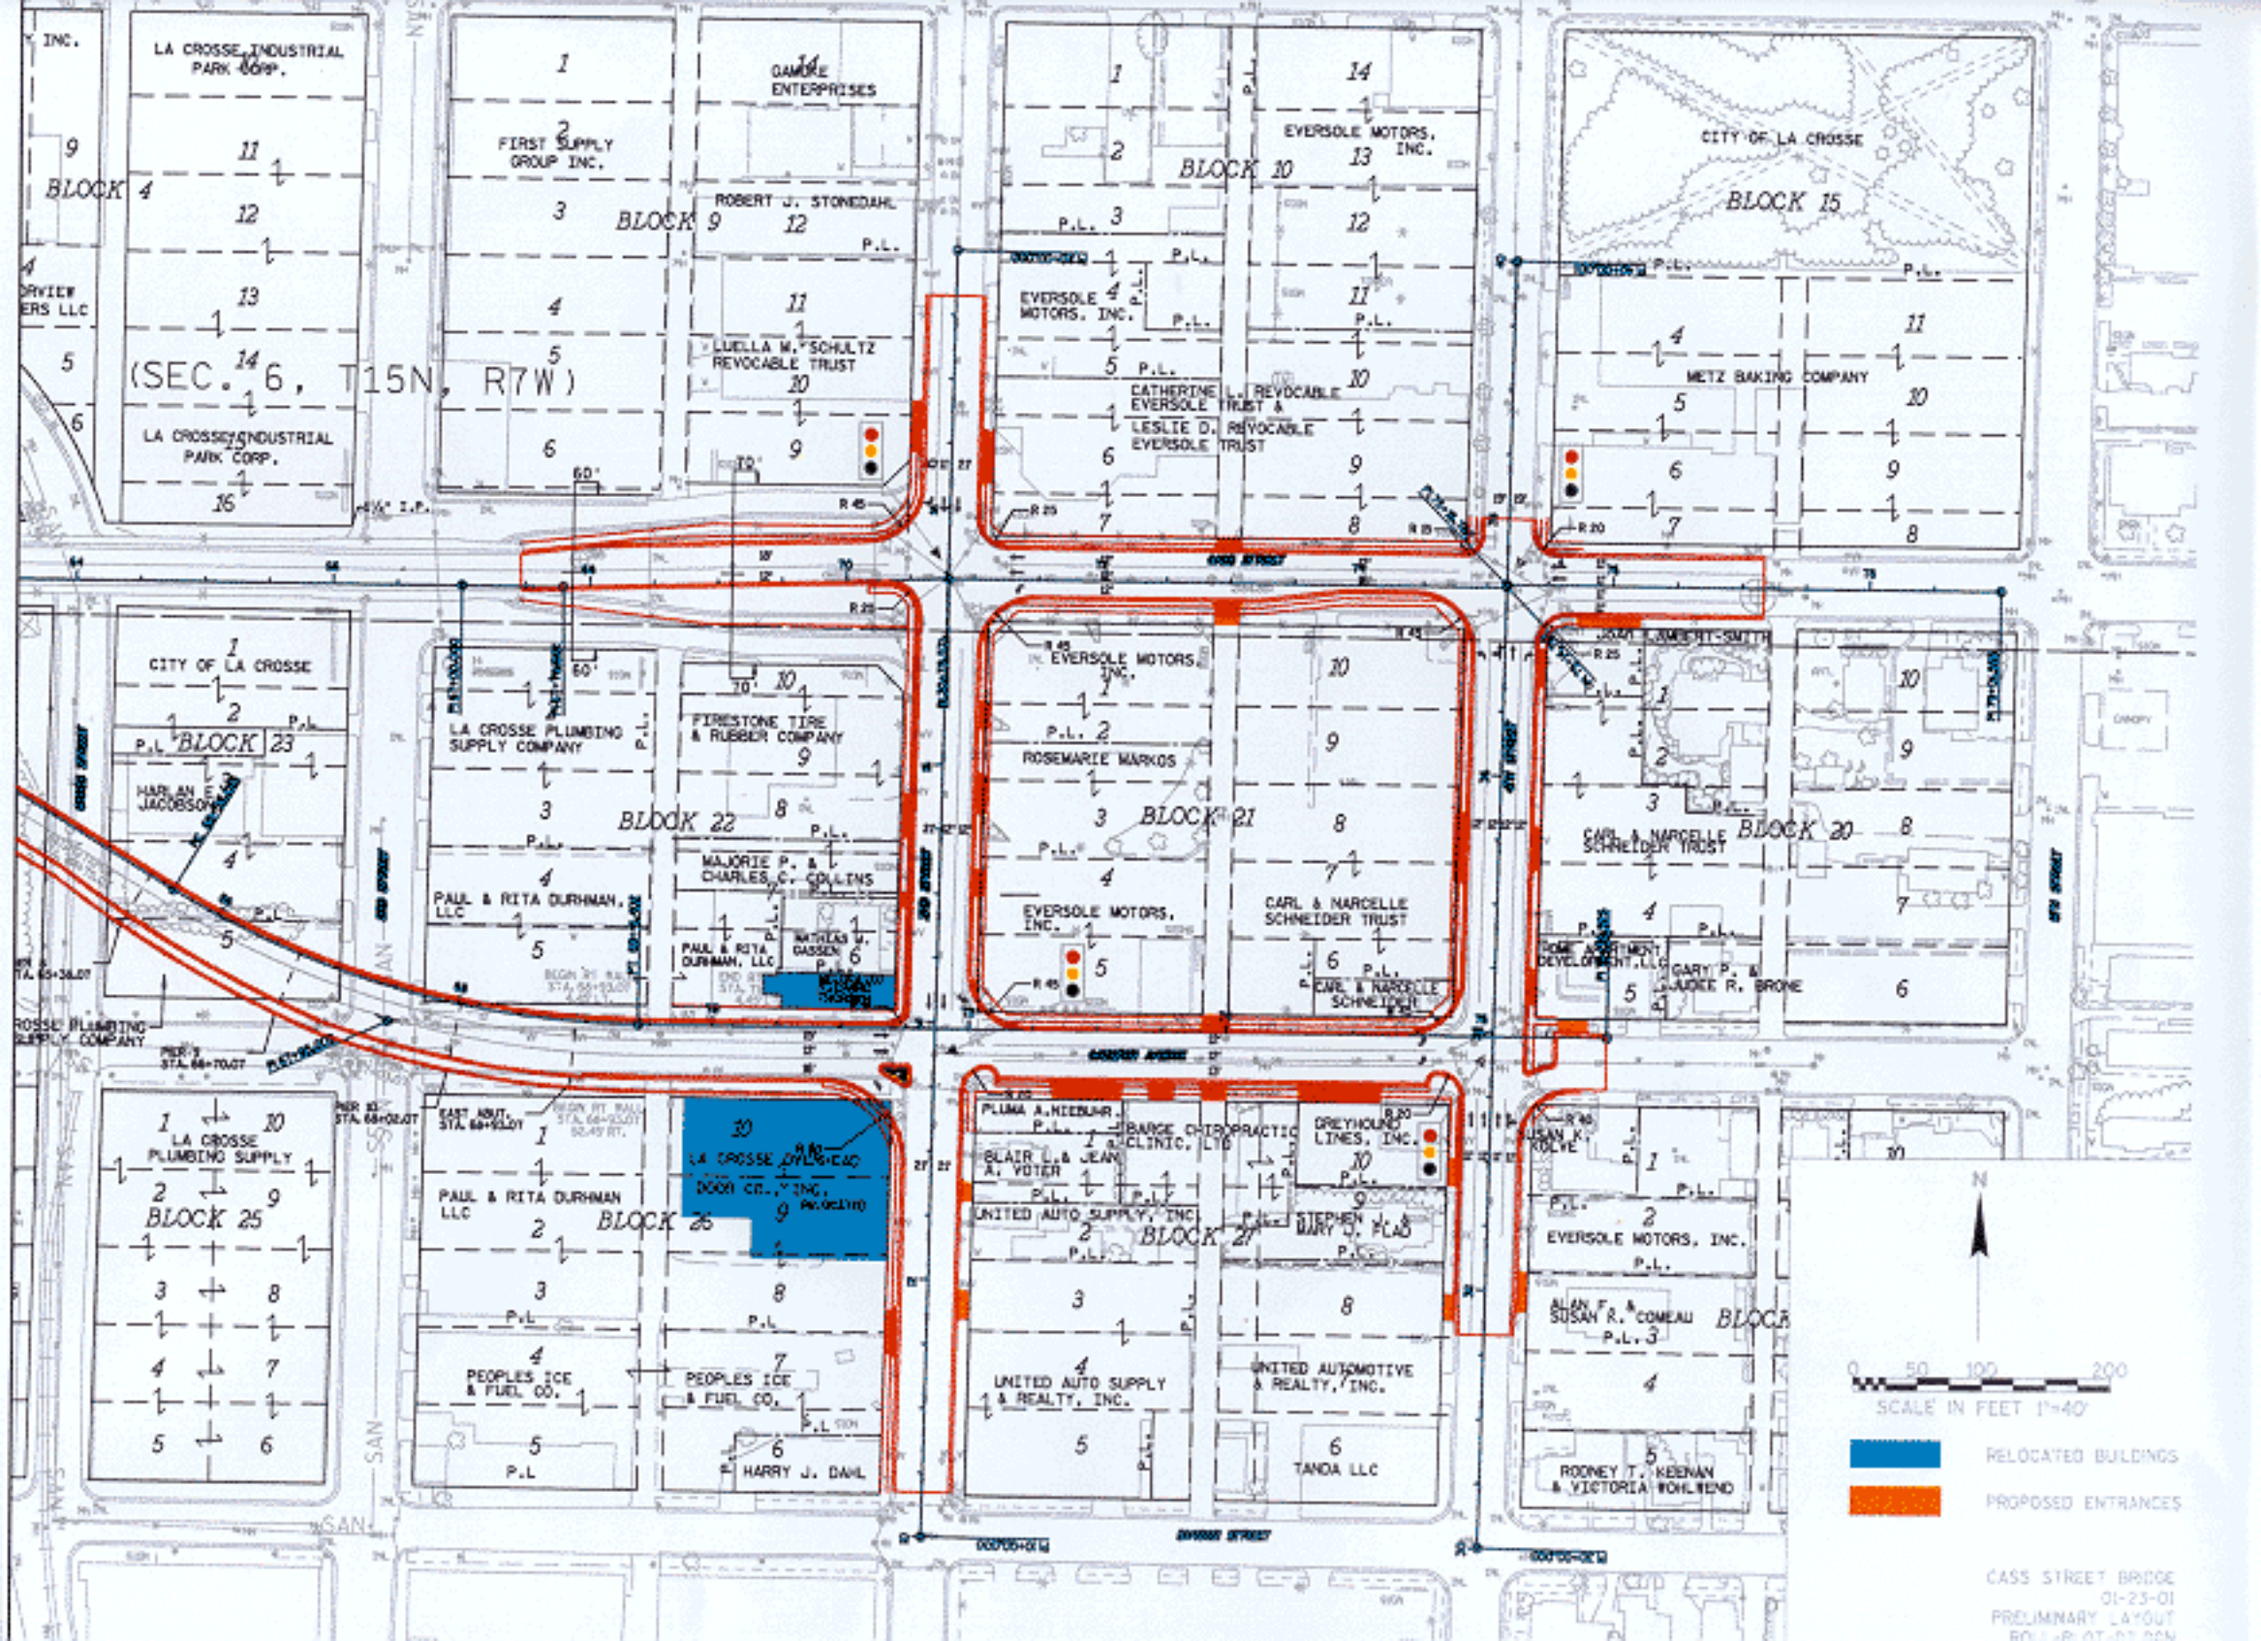
LA CROSSE INDUSTRIAL PARK CORP.
BLOCK 4
(SEC. 6, T15N, R7W)
FIRST SUPPLY GROUP INC.
BLOCK 9
DAMORE ENTERPRISES
ROBERT J. STONEDAHL
LUELLA M. SCHULTZ REVOCABLE TRUST
BLOCK 10
EVERSOLE MOTORS, INC.
CATHERINE L. REVOCABLE EVERSOLE TRUST &
LESLIE D. REVOCABLE EVERSOLE TRUST
CITY OF LA CROSSE
BLOCK 15
METZ BAKING COMPANY
CITY OF LA CROSSE
BLOCK 23
HARLAN E. JACOBSON
LA CROSSE PLUMBING SUPPLY COMPANY
FIRESTONE TIRE & RUBBER COMPANY
BLOCK 22
MAJORIE P. & CHARLES C. COLLINS
PAUL & RITA DURHMAN, LLC
BLOCK 21
ROSEMARIE MARKOS
CARL & MARCELLE SCHNEIDER TRUST
BLOCK 20
GARY P. & JUDEE R. BRONE
LA CROSSE PLUMBING SUPPLY
BLOCK 25
PAUL & RITA DURHMAN LLC
BLOCK 26
LA CROSSE OVERHEAD DOOR CO., INC.
PEOPLES ICE & FUEL CO.
HARRY J. DAHL
BLOCK 27
BARGE CHIROPRACTIC CLINIC, LTD
GREYHOUND LINES, INC.
UNITED AUTO SUPPLY, INC.
STEPHEN & MARY J. FLAB
UNITED AUTO SUPPLY & REALTY, INC.
UNITED AUTOMOTIVE & REALTY, INC.
TANDA LLC
EVERSOLE MOTORS, INC.
ALAN F. & SUSAN R. COMEAU
RODNEY T. KEENAN & VICTORIA WOHLBEND
N
0 50 100 200
SCALE IN FEET 1"=40'
RELOCATED BUILDINGS
PROPOSED ENTRANCES
CASS STREET BRIDGE
01-23-01
PRELIMINARY LAYOUT