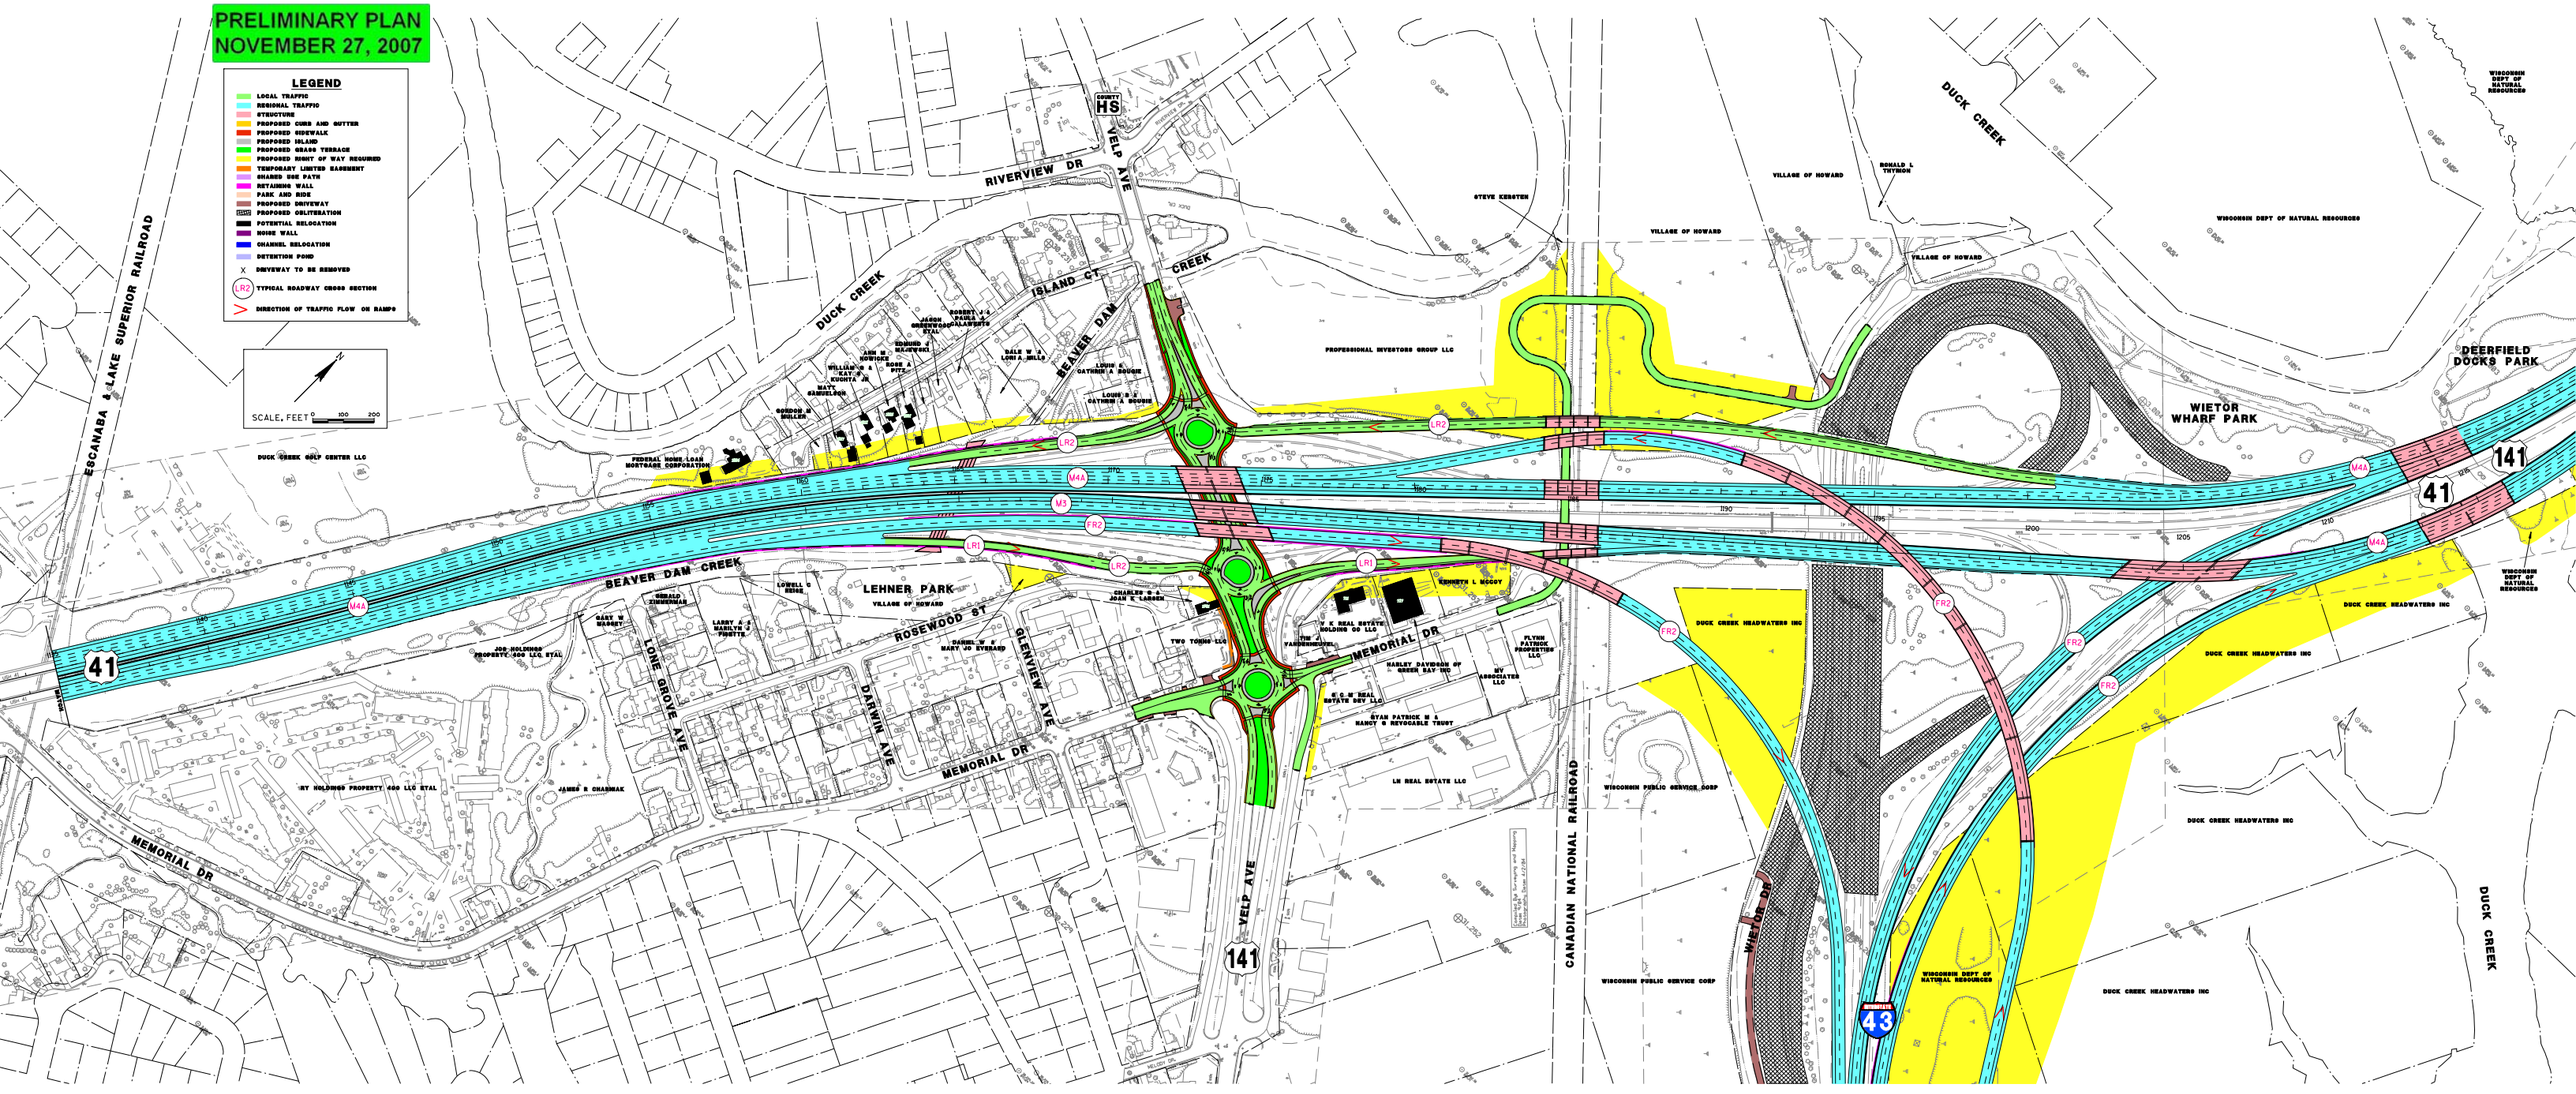
PRELIMINARY PLAN
NOVEMBER 27, 2007
LEGEND
LOCAL TRAFFIC
REGIONAL TRAFFIC
STRUCTURE
PROPOSED CURB AND GUTTER
PROPOSED SIDEWALK
PROPOSED ISLAND
PROPOSED GRASS TERRACE
PROPOSED RIGHT OF WAY REQUIRED
TEMPORARY LIMITED EASEMENT
SHARED USE PATH
RETAINING WALL
PARK AND RIDE
PROPOSED DRIVEWAY
PROPOSED OBLITERATION
POTENTIAL RELOCATION
NOISE WALL
CHANNEL RELOCATION
DETENTION POND
DRIVEWAY TO BE REMOVED
TYPICAL ROADWAY CROSS SECTION
DIRECTION OF TRAFFIC FLOW ON RAMPS
SCALE, FEET 0 100 200
ESCANABA & LAKE SUPERIOR RAILROAD
DUCK CREEK GOLF CENTER LLC
FEDERAL NOW LEASE MORTGAGE CORPORATION
GORDON M BOLLER
MARY SAMUELSON
WILLIAM W & KAY A KUCHTA JR
ALEX M SOWINSKI
ROSE A PITZ
EDWARD J MAJEWSKI
LEANN GREENWOOD ETAL
ROBERT J & JANICE A LAWRENCE
DALE W & LORI A MILLS
LOUIS & CATHRIN A BOUSKE
LOUIS D & CATHRIN A BOUSKE
RIVERVIEW DR
VELP AVE
ISLAND CT
BEAVER DAM CREEK
DUCK CREEK
STEVE KERSTEN
PROFESSIONAL INVESTORS GROUP LLC
VILLAGE OF HOWARD
RONALD L THYMON
WISCONSIN DEPT OF NATURAL RESOURCES
WIETOR WHARF PARK
DEERFIELD DOCKS PARK
141
41
43
M4A
M3
FR2
LR1
LR2
LRZ
LENHER PARK
VILLAGE OF HOWARD
GERALD ZIMMERMAN
LOWELL D REISE
LARRY A & MARILYN J FISETTE
MARY W BRAGER
JOC HOLDINGS PROPERTY 400 LLC ETAL
ROSEWOOD ST
CHARLES D & JOAN E LAGREE
DANIEL W & MARY JO EVERARD
TWO TOUCHS LLC
LONE GROVE AVE
DARWIN AVE
GLENVIEW AVE
MEMORIAL DR
HY HOLDINGS PROPERTY 400 LLC ETAL
JAMES R CHASMAK
KENNETH L MCCOY
V K REAL ESTATE HOLDING CO LLC
TIM VANDERHEYDEN
HARLEY DAVIDSON OF GREEN BAY INC
FLYNN PATRICK PROPERTIES LLC
MV ASSOCIATES LLC
E C & M REAL ESTATE DEV LLC
RYAN PATRICK M & NANCY G REVOCABLE TRUST
LN REAL ESTATE LLC
CANADIAN NATIONAL RAILROAD
WISCONSIN PUBLIC SERVICE CORP
DUCK CREEK HEADWATERS INC
WIETOR DR
WISCONSIN DEPT OF NATURAL RESOURCES