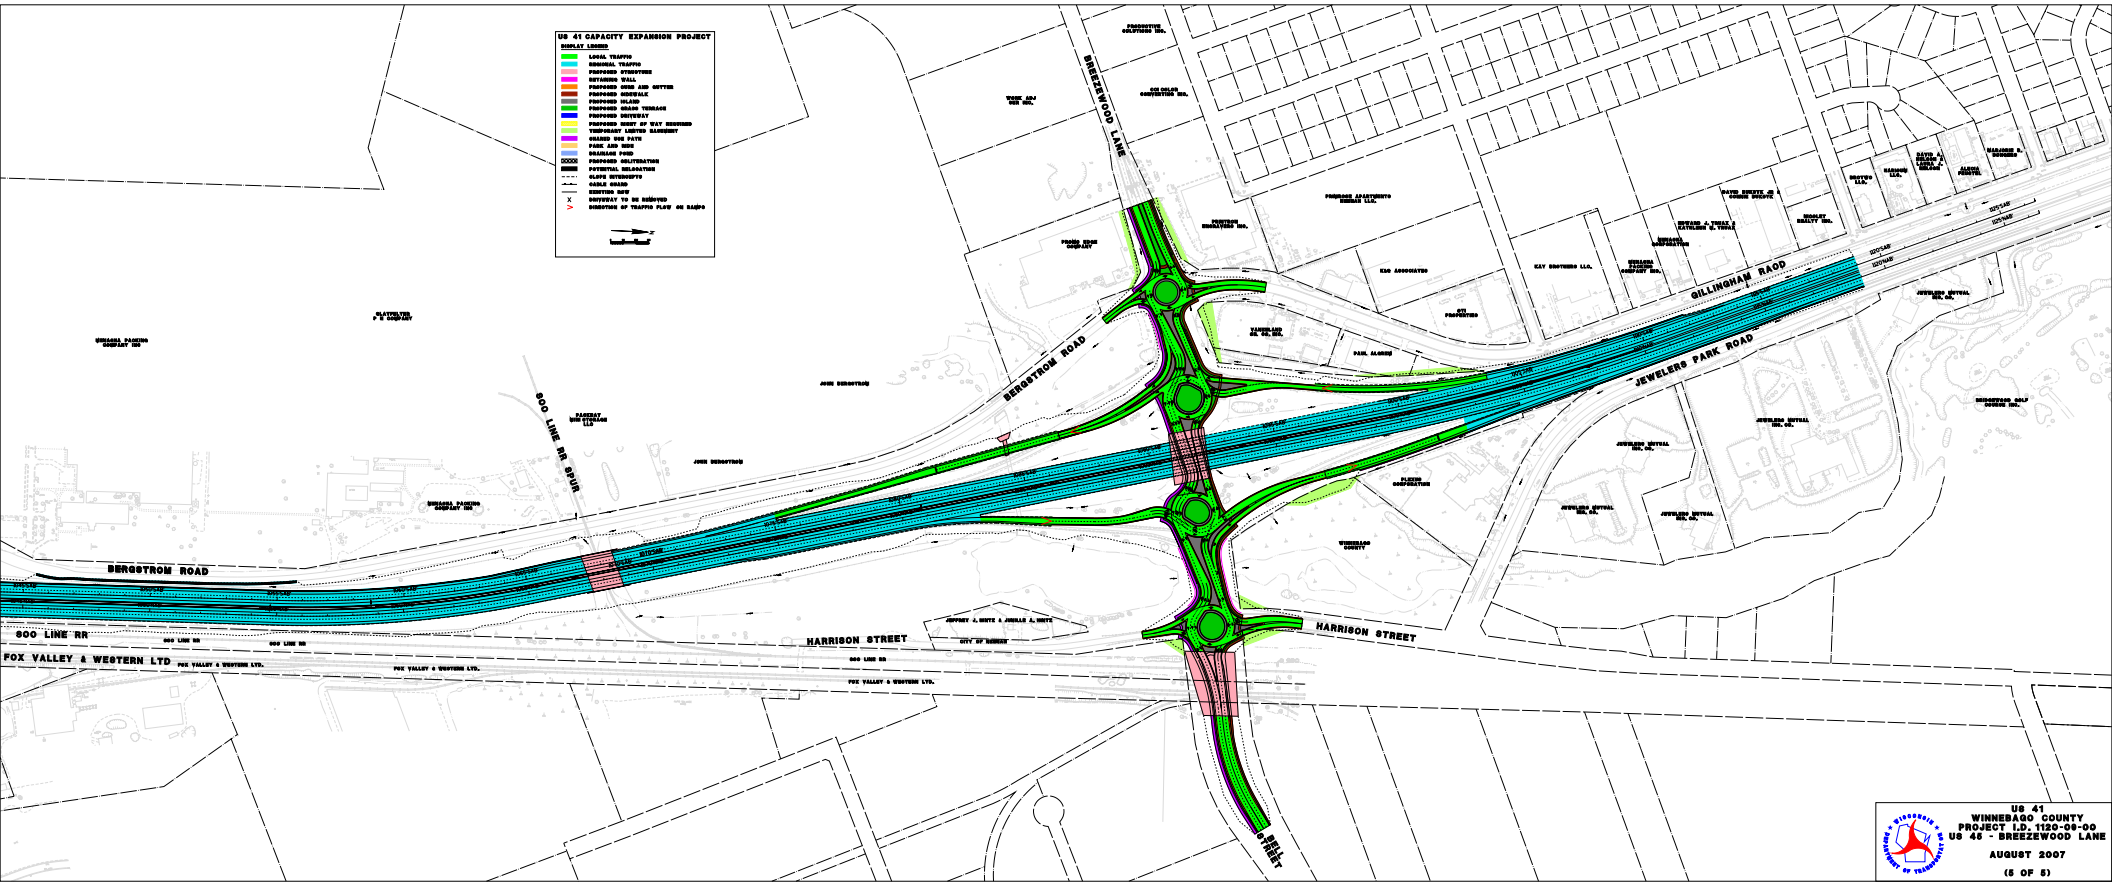
US 41 CAPACITY EXPANSION PROJECT
DISPLAY LEGEND
LOCAL TRAFFIC
REGIONAL TRAFFIC
PROPOSED STRUCTURE
RETAINING WALL
PROPOSED CURB AND GUTTER
PROPOSED SIDEWALK
PROPOSED ISLAND
PROPOSED GRASS TERRACE
PROPOSED DRIVEWAY
PROPOSED RIGHT OF WAY REQUIRED
TEMPORARY LIMITED EASEMENT
CHAINED SIDE PATH
PARK AND RIDE
DRAINAGE POND
PROPOSED OBLITERATION
POTENTIAL RELOCATION
CLOPE INTERCEPTS
CABLE GUARD
EXISTING ROW
DRIVEWAY TO BE REMOVED
DIRECTION OF TRAFFIC FLOW ON RAMPS
BREEZEWOOD LANE
BERGSTROM ROAD
GILLINGHAM RAOD
JEWELERS PARK ROAD
SOO LINE RR SPUR
SOO LINE RR
FOX VALLEY & WESTERN LTD
HARRISON STREET
BELL STREET
US 41
WINNEBAGO COUNTY
PROJECT I.D. 1120-06-00
US 45 - BREEZEWOOD LANE
AUGUST 2007
(5 OF 5)