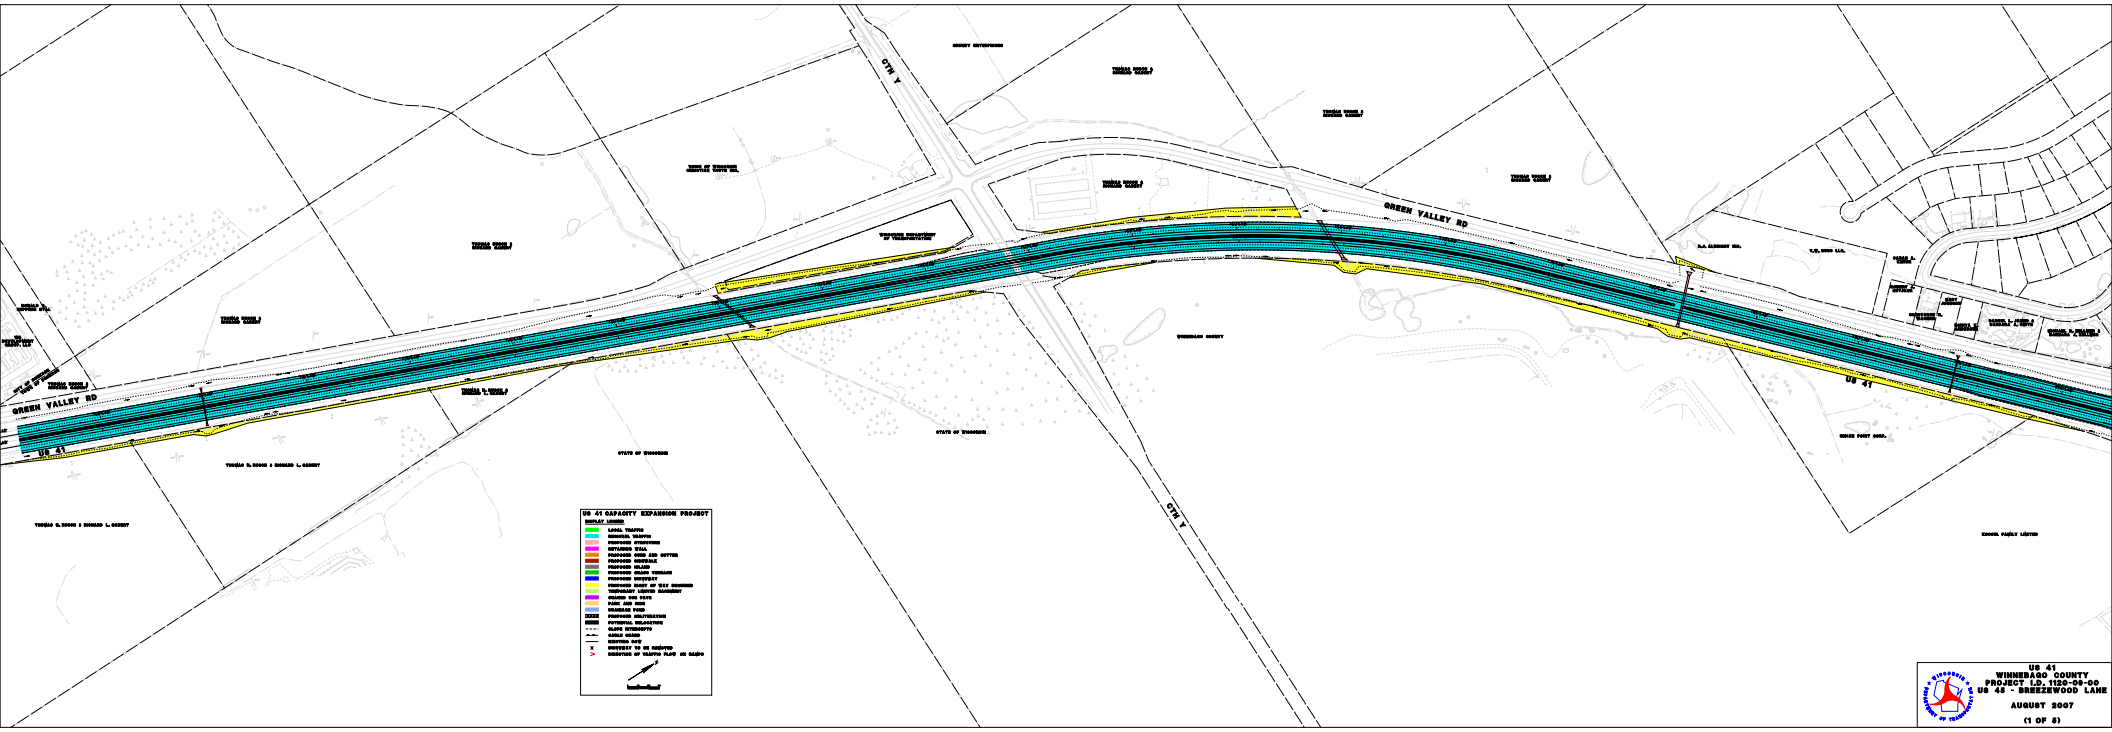
GREEN VALLEY RD
US 41
CTH Y
US 41 CAPACITY EXPANSION PROJECT
US 41
WINNEBAGO COUNTY
PROJECT I.D. 1120-09-00
US 45 - BREEZEWOOD LANE
AUGUST 2007
(1 OF 5)