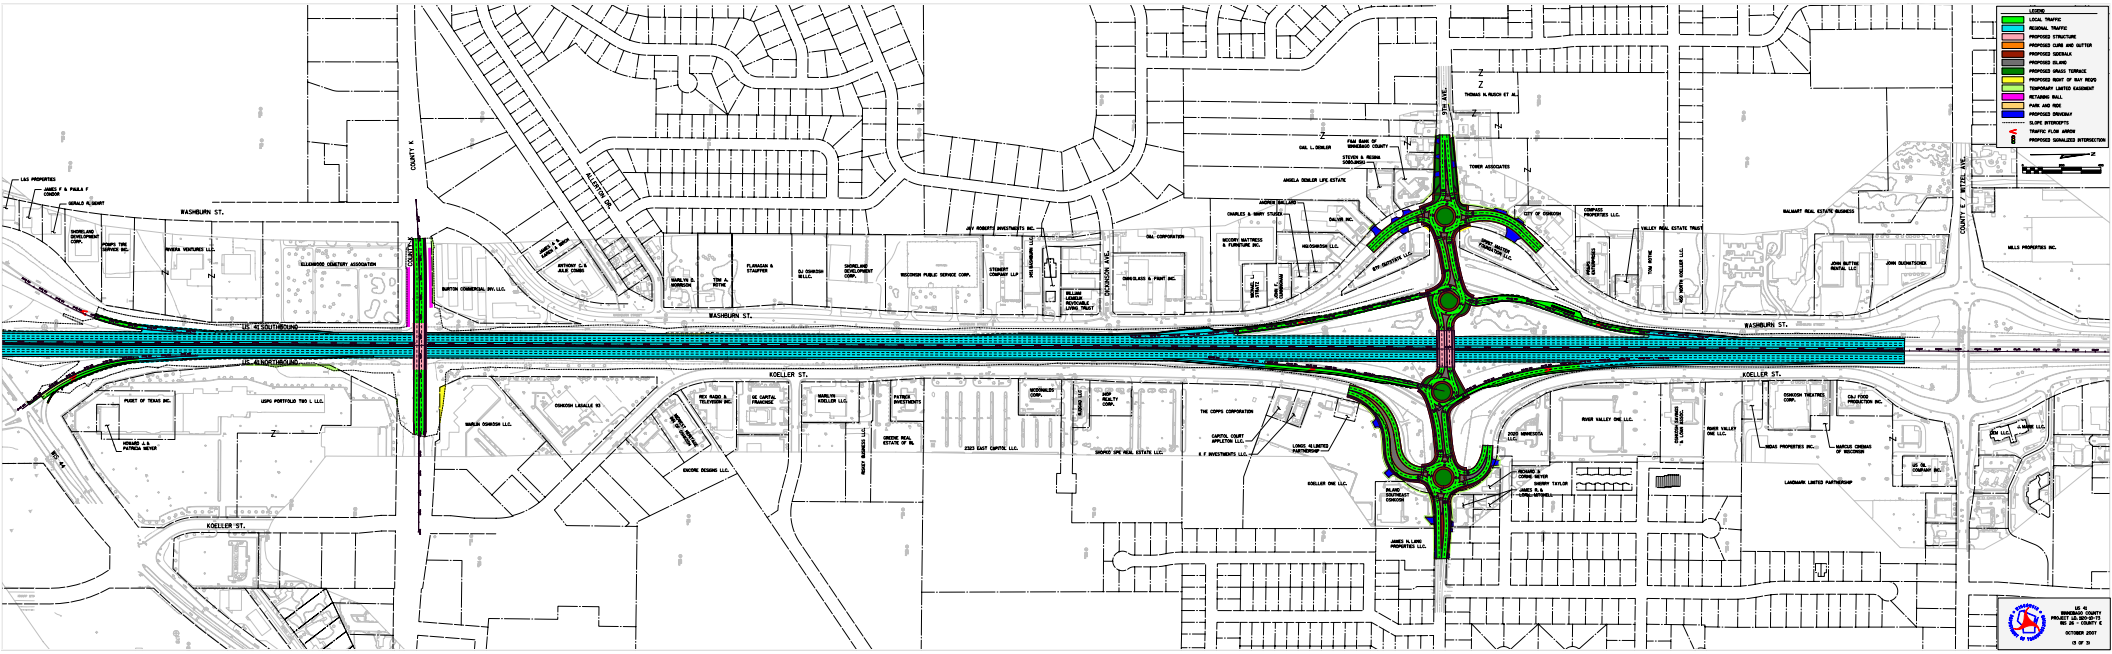
LEGEND
LOCAL TRAFFIC
REGIONAL TRAFFIC
PROPOSED STRUCTURE
PROPOSED CURB AND GUTTER
PROPOSED SIDEWALK
PROPOSED ISLAND
PROPOSED GRASS TERRACE
PROPOSED RIGHT OF WAY MEUES
TEMPORARY LIMITED EASEMENT
RETAINING WALL
PARK AND RIDE
PROPOSED DRIVEWAY
SLOPE INTERCEPTS
TRAFFIC FLOW ARROW
PROPOSED SIGNALIZED INTERSECTION
WASHBURN ST.
KOELLER ST.
COUNTY K
COUNTY E / WITTEL AVE.
7TH AVE.
US 41 SOUTHBOUND
US 41 NORTHBOUND
WI 44
LAS PROPERTIES
JAMES F. & PAULA F. CONDON
GERALD R. HEART
SHORELAND DEVELOPMENT CORP.
POMPO, TIM, DENISE INC.
RIVIERA VENTURES LLC.
ELLENBOGE COUNTRY ASSOCIATION
BURTON COMMERCIAL INV. LLC.
ANTHONY C. & JULIE COMBS
MARLIN D. MORRISON
TIM A. ROTHE
FLANAGAN & STAUFFER
DJ OSHKOSH BELLC.
SHORELAND DEVELOPMENT CORP.
WISCONSIN PUBLIC SERVICE CORP.
STEWART COMPANY LLP
JAY ROBERTS INVESTMENTS INC.
JAS SAUNDERS LLC
WILLIAM LENDLER REVOCABLE LIVING TRUST
DICKSON AVE.
OMNIGLASS & PAINT INC.
OAL CORPORATION
MCCORY MATTRESS & FURNITURE INC.
WITTEL L.L.C.
CHARLES & MARY STUCK
ANDREW SALLAN
DALVIR INC.
HELCOSHOSH LLC.
ANGELA DOBLER LIFE ESTATE
OAL L. DOBLER
FIRST BANK OF OSHKOSH COUNTY
STEVEN & REGINA SORGANDO
THOMAS A. RUSCH ET AL.
TOWER ASSOCIATES
CITY OF OSHKOSH
COMPASS PROPERTIES LLC.
VALLEY REAL ESTATE TRUST
TIM ROTHE
NO NAME VILLAGE LLC.
WALMART REAL ESTATE BUSINESS
JOHN BUTTING RENTAL LLC
JOHN DUCHATSCHEK
MILLS PROPERTIES INC.
PUGET OF TEXAS INC.
USPG PORTFOLIO TWO L LLC.
HOWARD A. & PATRICIA NEWER
MARLIN OSHKOSH LLC.
OSHKOSH LIQUOR 93
REX RADIO & TELEVISION INC.
GE CAPITAL FRANCHISE
MARLIN KOELLER LLC
PATRICK INVESTMENTS
GREENE REAL ESTATE OF WI.
ROCKY BUSINESS LLC.
ENCORE DESIGNS LLC.
2303 EAST CAPITOL LLC.
MCDONALDS CORP.
KOELLER LLC
JAMES REALTY CORP.
SHORE SPC REAL ESTATE LLC.
THE COPPS CORPORATION
CAPITOL COURT APPLETON LLC.
E.F. INVESTMENTS LLC.
LONGS ALLIERTED PARTNERSHIP
KOELLER ONE LLC.
PLANET SOUTHEAST CORCORD
JAMES R. LANG PROPERTIES LLC.
RIVER VALLEY ONE LLC.
RICHARD & CORNE MEYER
BARRY TAYLOR
JAMES R. & LORI GRIMSRUD
OSHKOSH CINEMA & TOWN CENTRE
RIVER VALLEY ONE LLC.
OSHKOSH THEATRES CORP.
C&J FOOD PROMOTION INC.
MAGIC PROPERTIES INC.
MARCUS CINEMAS OF WISCONSIN
LANDMARK LIMITED PARTNERSHIP
GE OIL COMPANY INC.
A. MARIE LLC.
UE 41
OSHKOSH COUNTY
PROJECT ID: 1600-01-71
WI. 26 - COUNTY K
OCTOBER 2007
10 OF 31